


REAR ELEVATION EXG

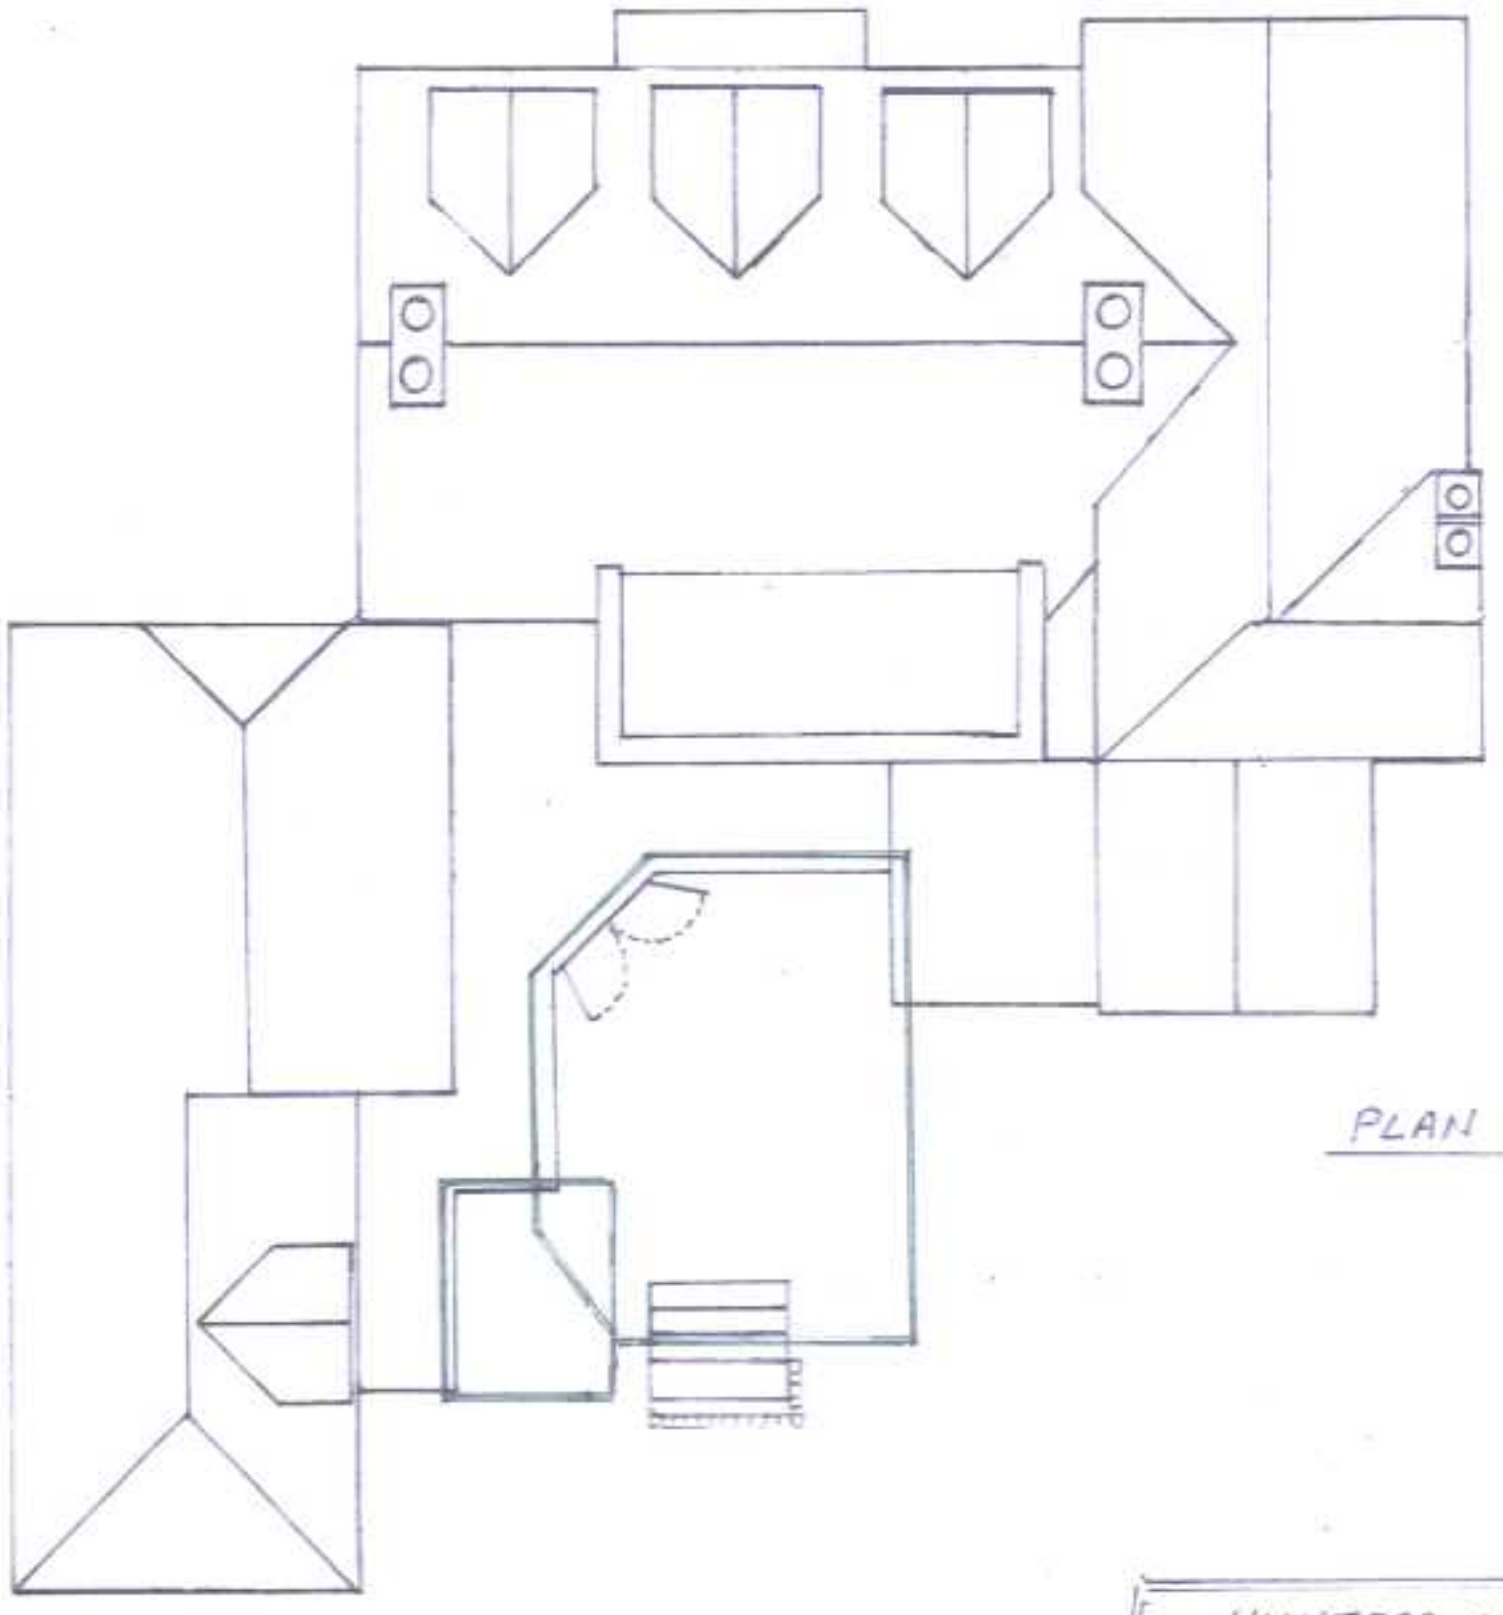

PLAN ON EXG

HUNTERS ARMS DESIGN

SCALE 1:100 DATE 21-1-2021

OUTLINE OF EXG TIMBER AND POLYCARB CANOPY

SK1

DRAWN BG