
COPYRIGHT ©
This drawing is copyright and issued in confidence. It must not be copied, used or disclosed, in whole or in part, to third parties without written permission. It remains the property of JSA Design Group Ltd whose registered office is Sadler Bridge Studios, Bold Lane, Derby, DE1 3NT and must be returned on request.

NOTES:

1. ALL DIMENSIONS ARE IN MILLIMETERS UNLESS STATED OTHERWISE
2. DO NOT SCALE FROM THIS DRAWING. WORK FROM DIMENSIONS ONLY
3. THIS DRAWING IS TO BE READ IN CONJUNCTION WITH ALL RELEVANT PROJECT DOCUMENTS, ALONG WITH ANY DESIGNS PREPARED BY SPECIALIST SUB-CONTRACTORS AND DESIGNERS
4. ANY DISCREPANCIES ENCOUNTERED ON SITE ARE TO BE REPORTED TO THE ARCHITECT IMMEDIATELY


REVISION NOTES:

REV	DATE	DRAWN	CHCKED	DESCRIPTION
--	--	--	--	----

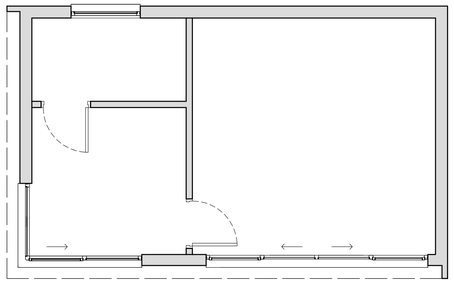


FLOOR LAYOUT

AS PROPOSED *1:50*

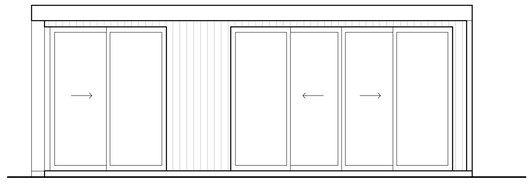


PRINCIPAL ELEVATION

AS PROPOSED *1:50*

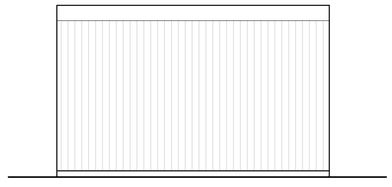


SIDE ELEVATION

AS PROPOSED *1:50*

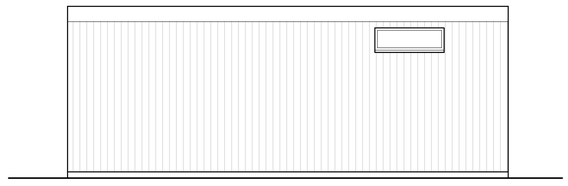


REAR ELEVATION

AS PROPOSED *1:50*

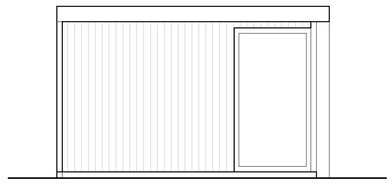

SIDE ELEVATION

AS PROPOSED *1:50*

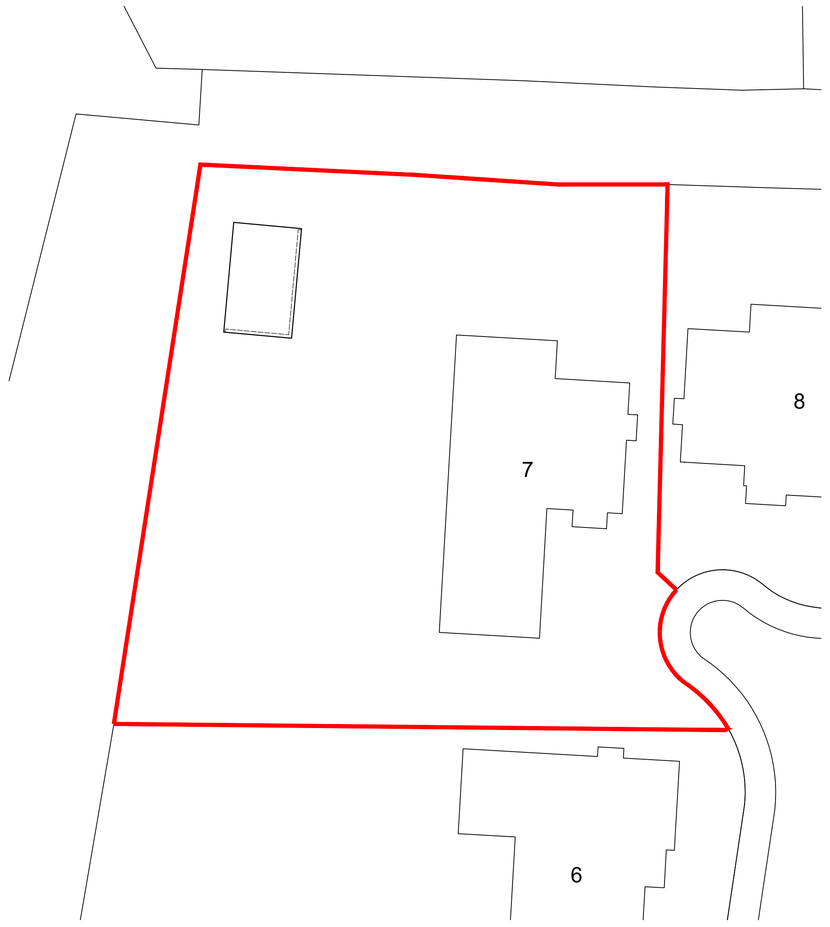

BLOCK PLAN

AS PROPOSED *1:200*

SCALE 1:50 0m 1 2 3 4 5

SCALE 1:200 0m 2 4 6 8 10 12 14 16 18 20

JSA | ARCHITECTS
DIFFERENT. BY DESIGN.
01332 460044 hello@jsa.design www.jsa.design

CLIENT.
NICOLA TIFFANY

PROJECT TITLE.
7 LISSET CLOSE, OAKERTHORPE, DERBYSHIRE

DRAWING TITLE.
PROPOSED PLANS AND ELEVATIONS

SCALE.	SHEET SIZE.	DRAWN.	CHECKED.
VARIES	A1	CJW	--

PROJECT REF.	DRAWING NO.	REV.
A21-004	**105**	**-**

DATE.	STATUS.
JANUARY 2021	**PLANNING**