
3 Spencer Road Block Plan

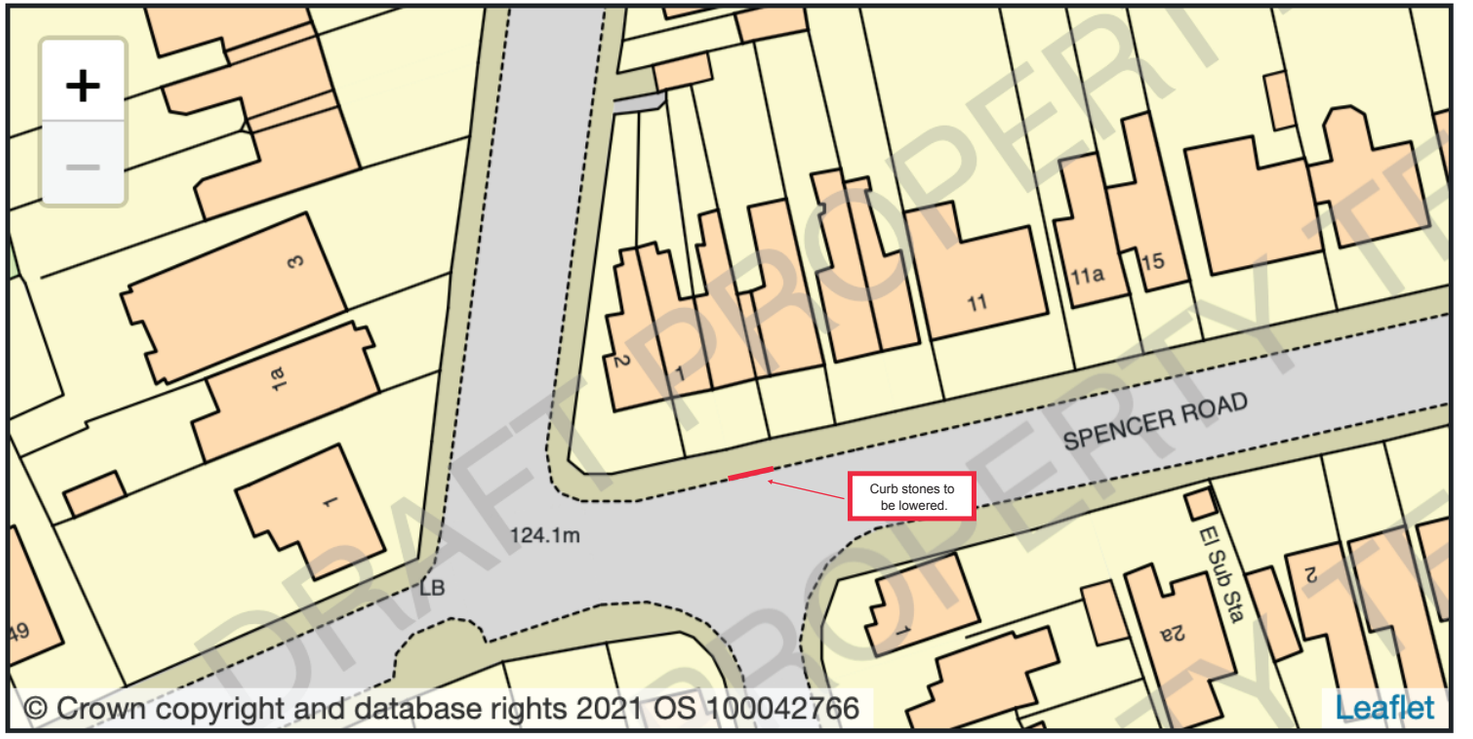

DRAFT PROPERTY

ReQuestaPlan

0 20

Metres

(Not to scale until printed)

N

Plan Produced for: Rebecca Wilson

Date Produced: 31 Jan 2021

Plan Reference Number: TQRQM21030141237713

Scale: 1:500 @ A4