
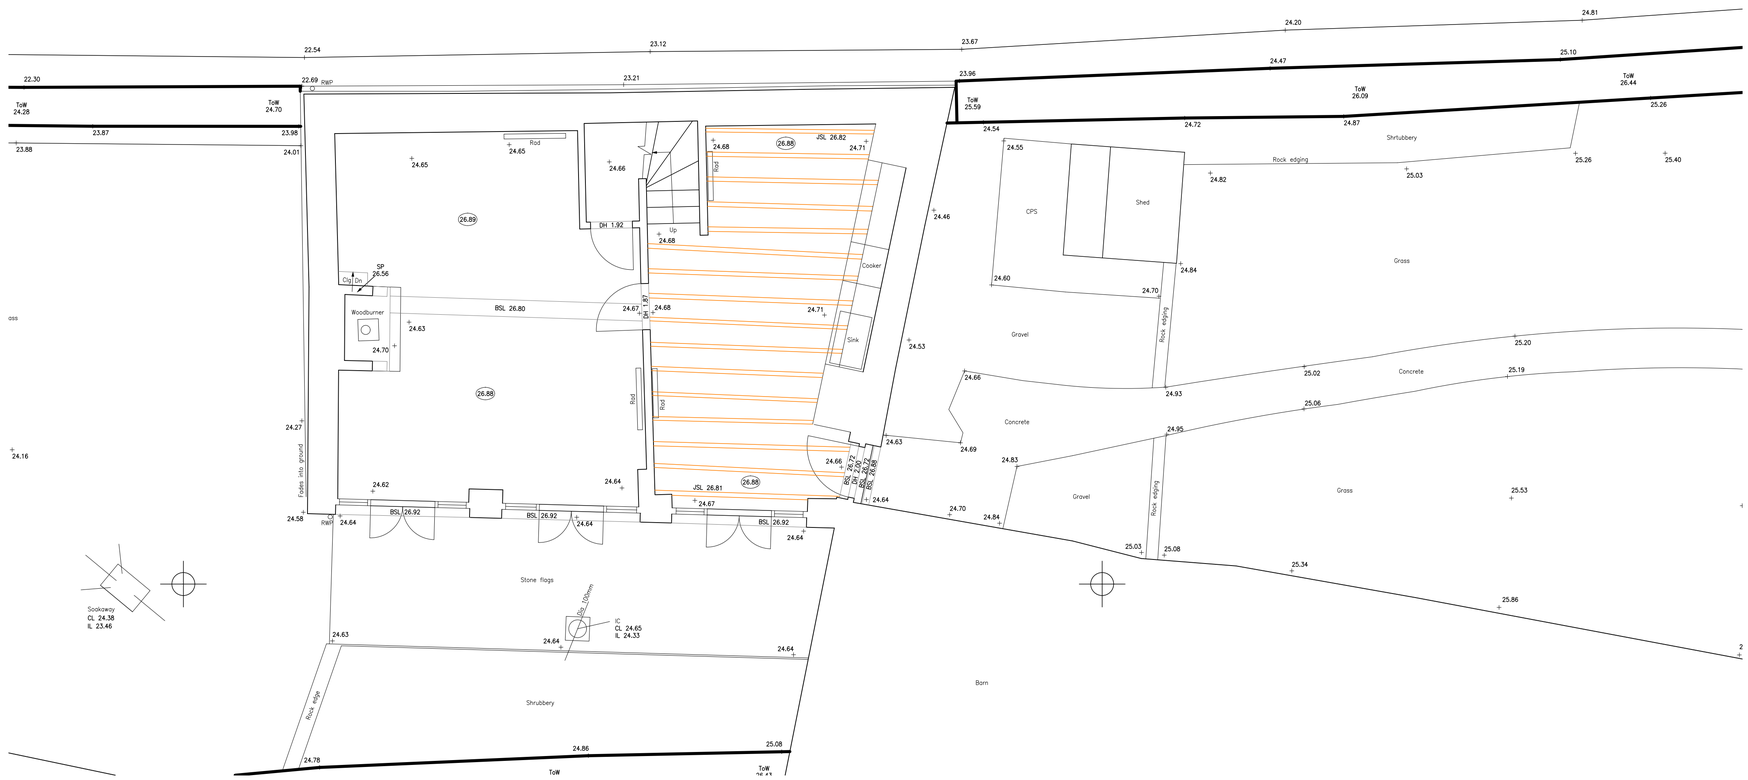


EXISTING FLOOR PLAN

1:50 @ A1

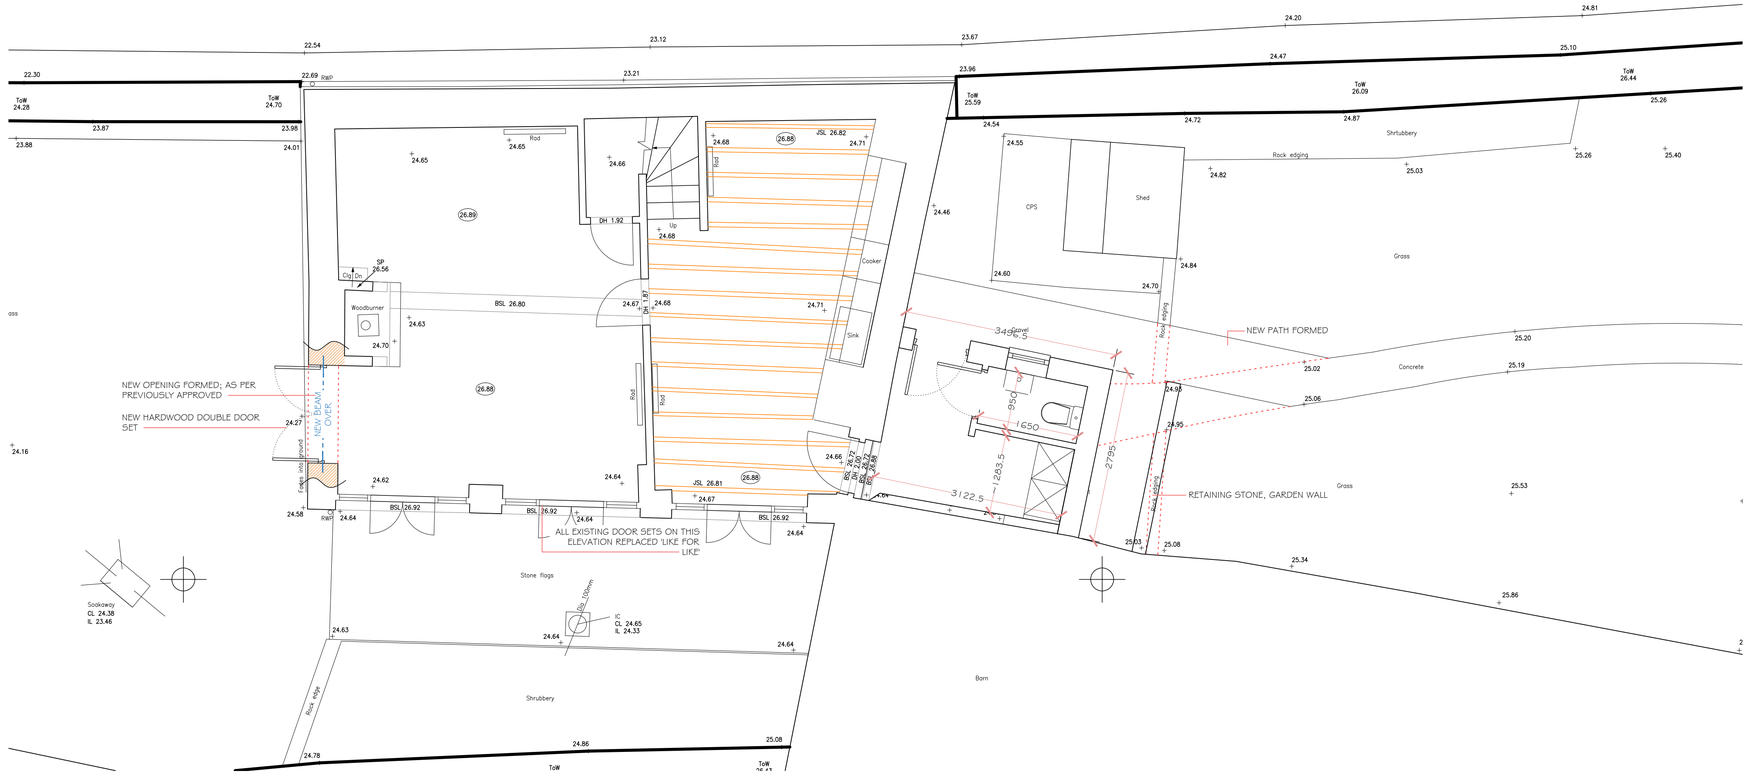

PROPOSED FLOOR PLAN

1:50 @ A1

GREY RICHARDS TROWELL ARCHITECTURE

Address: 1-3 Greenhill, Wirksworth, Derbyshire, DE4 4EN
Tel: 01629 825491
Email: info@grtarchitecture.co.uk
Website: www.grtarchitecture.co.uk

Client:	Mr & Mrs Henderson		
Project:	Side Extension		
Address:	Walnut Cottage, Ashleyhay		
Drawing:	001 - Existing & Proposed Plans		
Dwg No:	001	Date:	30.11.2020
Scale:	1:50	Paper size:	A1
RIBA Stage:	003		

Please Note:

Drawings up to RIBA Work Stage 4 are not sufficiently detailed for construction

DO NOT SCALE DRAWING

© Grey Richards Trowell Architecture all rights reserved