
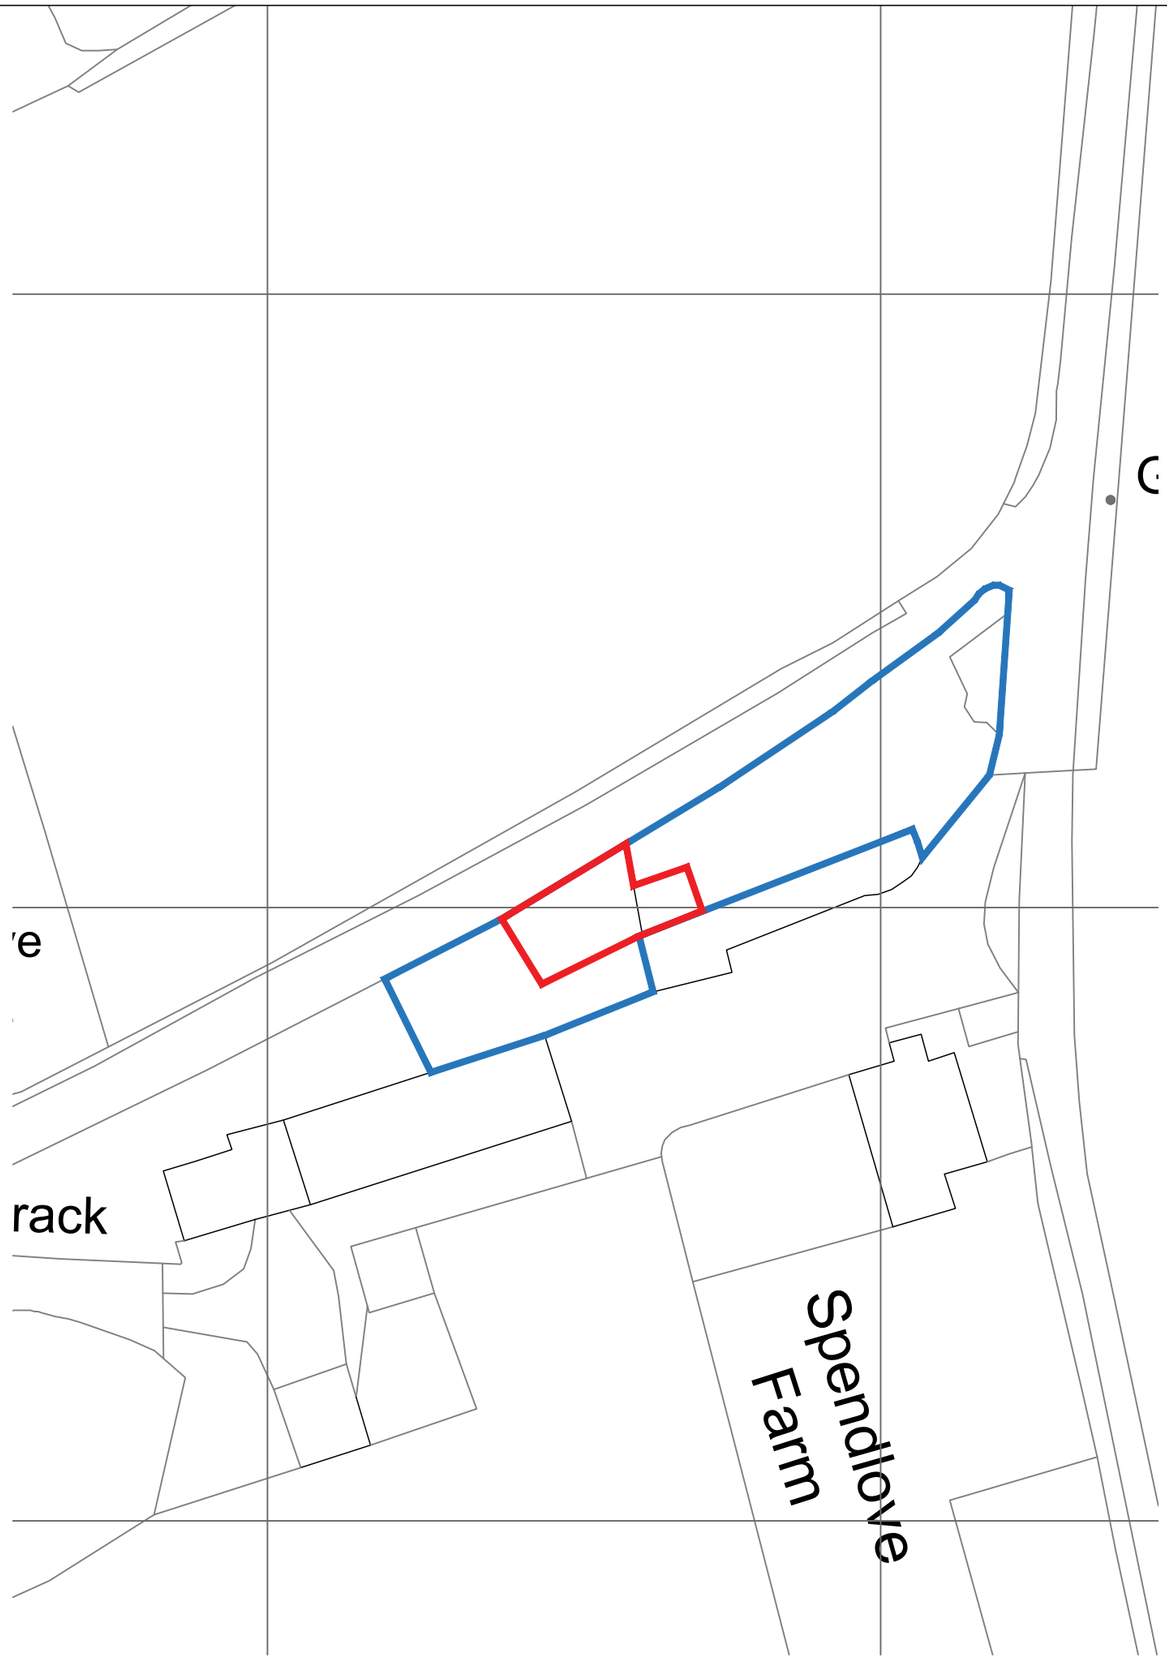


BLOCK PLAN
1:500 @ A3

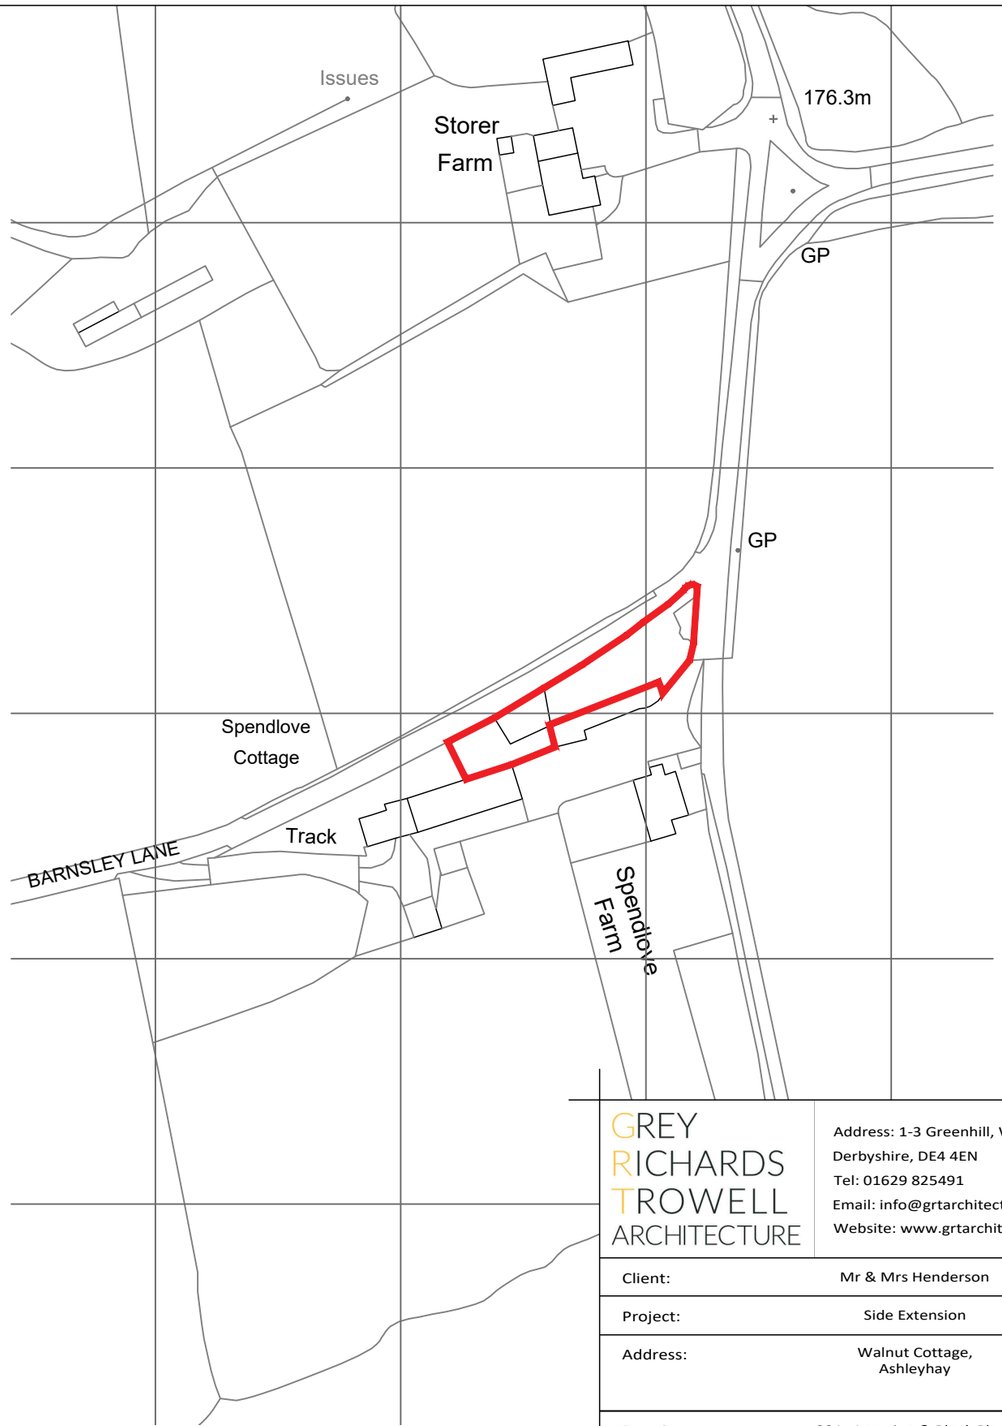

LOCATION PLAN
1:1250 @ A3

N

GREY
RICHARDS
TROWELL
ARCHITECTURE

Address: 1-3 Greenhill, Wirksworth,
Derbyshire, DE4 4EN
Tel: 01629 825491
Email: info@grtarchitecture.co.uk
Website: www.grtarchitecture.co.uk

Client:	Mr & Mrs Henderson
Project:	Side Extension
Address:	Walnut Cottage, Ashleyhay
Drawing:	004 - Location & Block Plans
Dwg No: 004	Date: 29.01.2021
Scale: 1:500 & 1:1250	Paper size: A3
RIBA Stage:	003

Please Note:

Drawings up to RIBA Work Stage 4 are not sufficiently detailed for construction

DO NOT SCALE DRAWING

© Grey Richards Trowell Architecture all rights reserved