




Front Elevation - 1.2m high post & rail fence
Scale 1:50

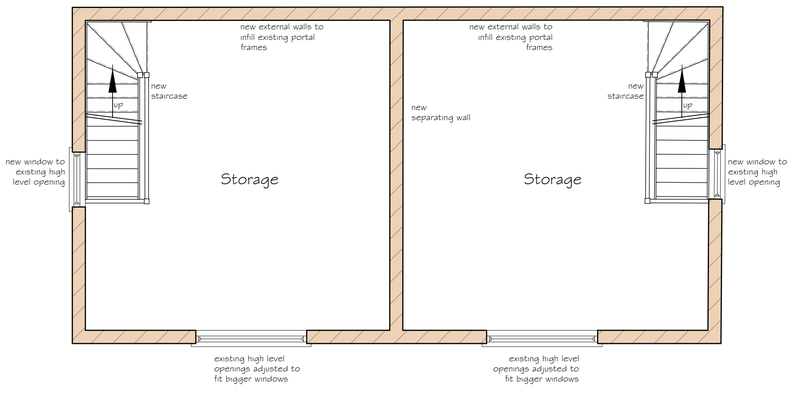


PROPOSED FIRST FLOOR PLAN - GARAGING
SCALE 1:50

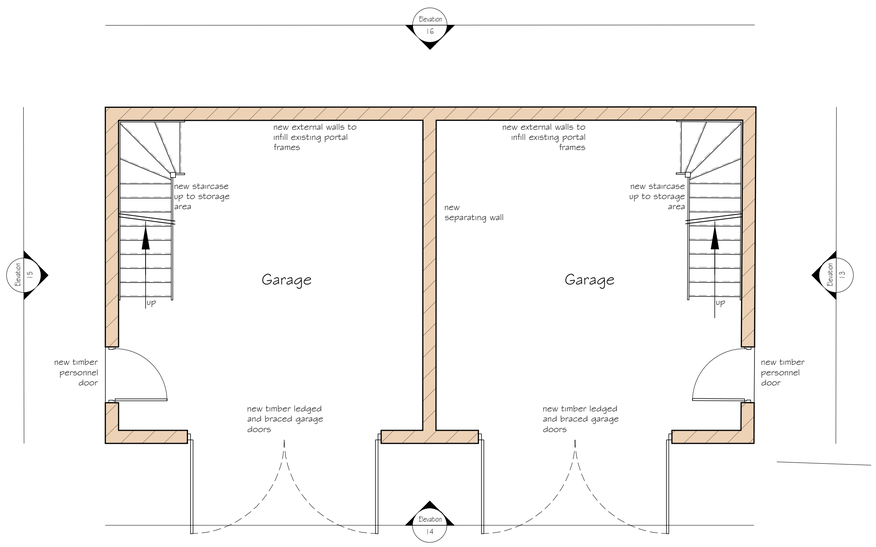



PROPOSED GROUND FLOOR PLAN - GARAGING
SCALE 1:50

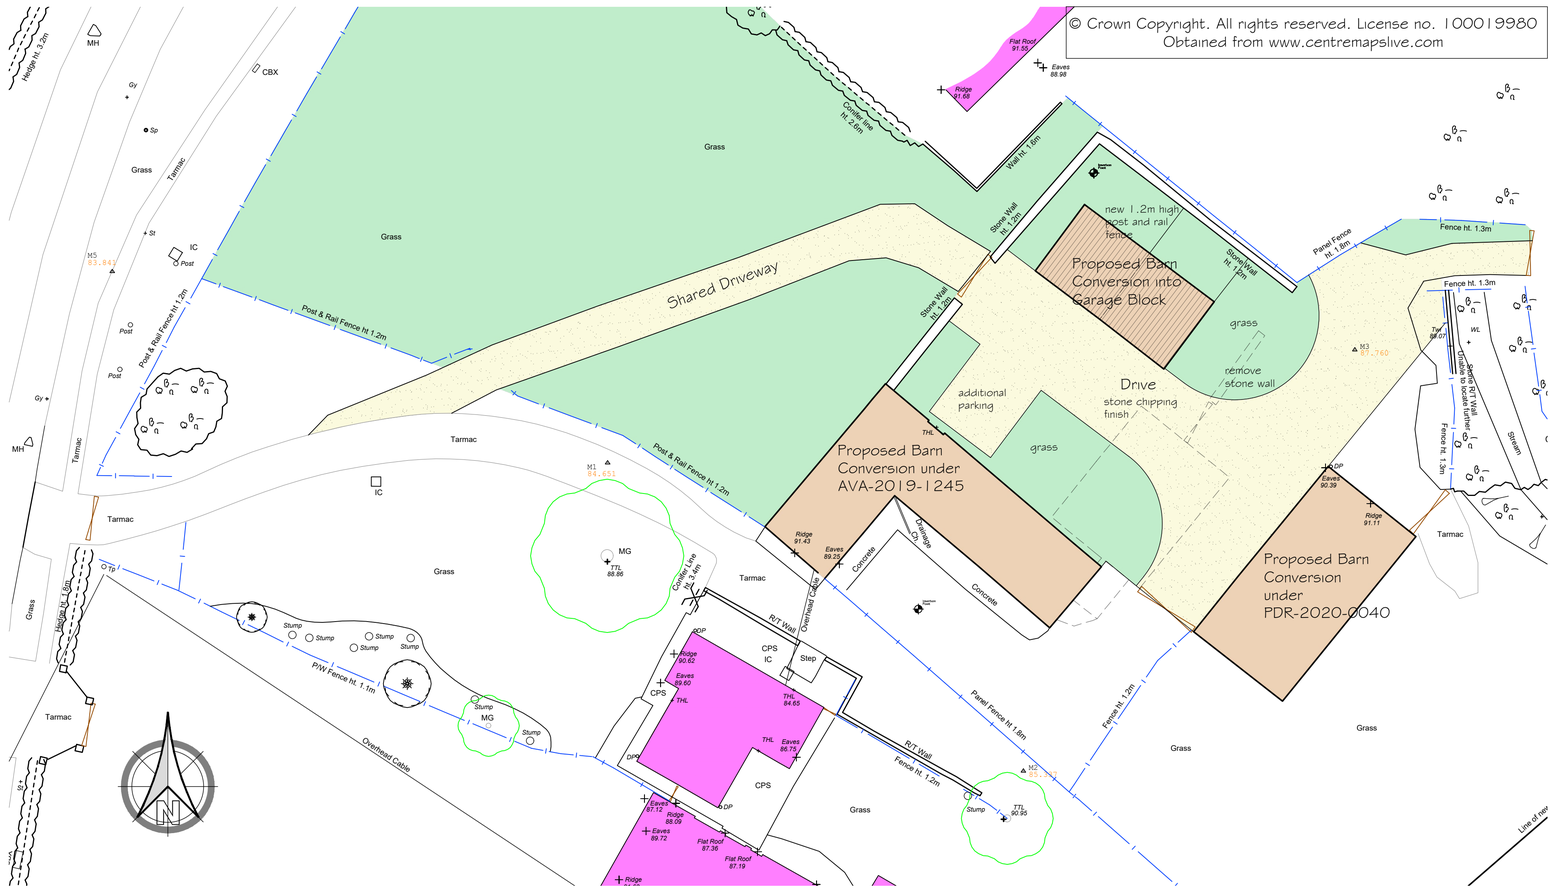


PROPOSED SITE BLOCK PLAN
SCALE 1:200

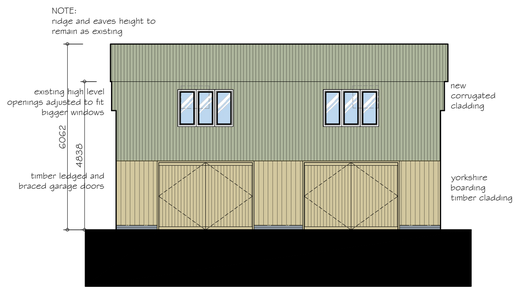

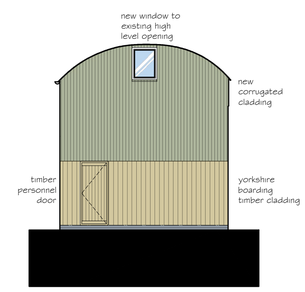

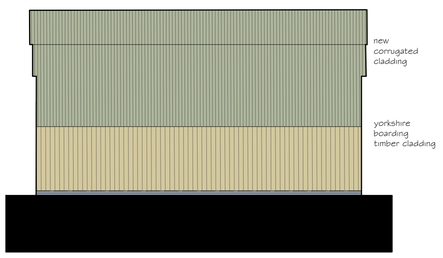

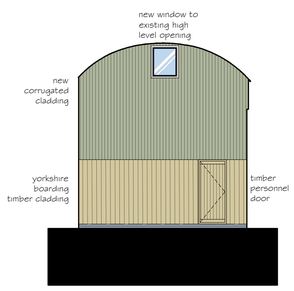

1:50 1m 2m 3m 4m 5m
1:100 2m 4m 6m 8m 10m
1:200 5m 10m 15m 20m
1:500 10m 20m 30m 40m 50m

REVISIONS

A	15-01-21	garage elevations amended

PAUL GAUGHAN BUILDING CONSULTANTS
Unit E14, Langham Park Industrial Estate, Lows Lane
Stanton by Dale, Ilkeston DE7 4RJ
Phone 0115 9324010
E-mail: info@paul-gaughan.co.uk
Web: www.paul-gaughan.co.uk

CLIENT

LOCATION
Land Adjacent to 18 Mill Farm, Wood Lane, Horsley Woodhouse, Ilkeston, Derbyshire, DE7 6BN

PROJECT
Proposed Barn Conversion

TITLE
Proposed Floor Plans, Elevations & Site Block Plan

PAPER SIZE	SCALE	DATE
ISO A1 (594.00 x 841.00 MM)	1:50; 1:100; 1:200	Nov 2020

DRAWING NUMBER	REVISION
DB/TH/20/43/04	A

Scales are correct at time of plotting however please note that distortion can occur during copying. This drawing is copyright and may not be altered, traced, photographed, electronically copied or used for any purpose other than for which it is issued, without written permission from Mr. Gaughan.
Check all dimensions on site. Any discrepancies should be reported to the designer before works proceed. Hatching is a representation of materials only.