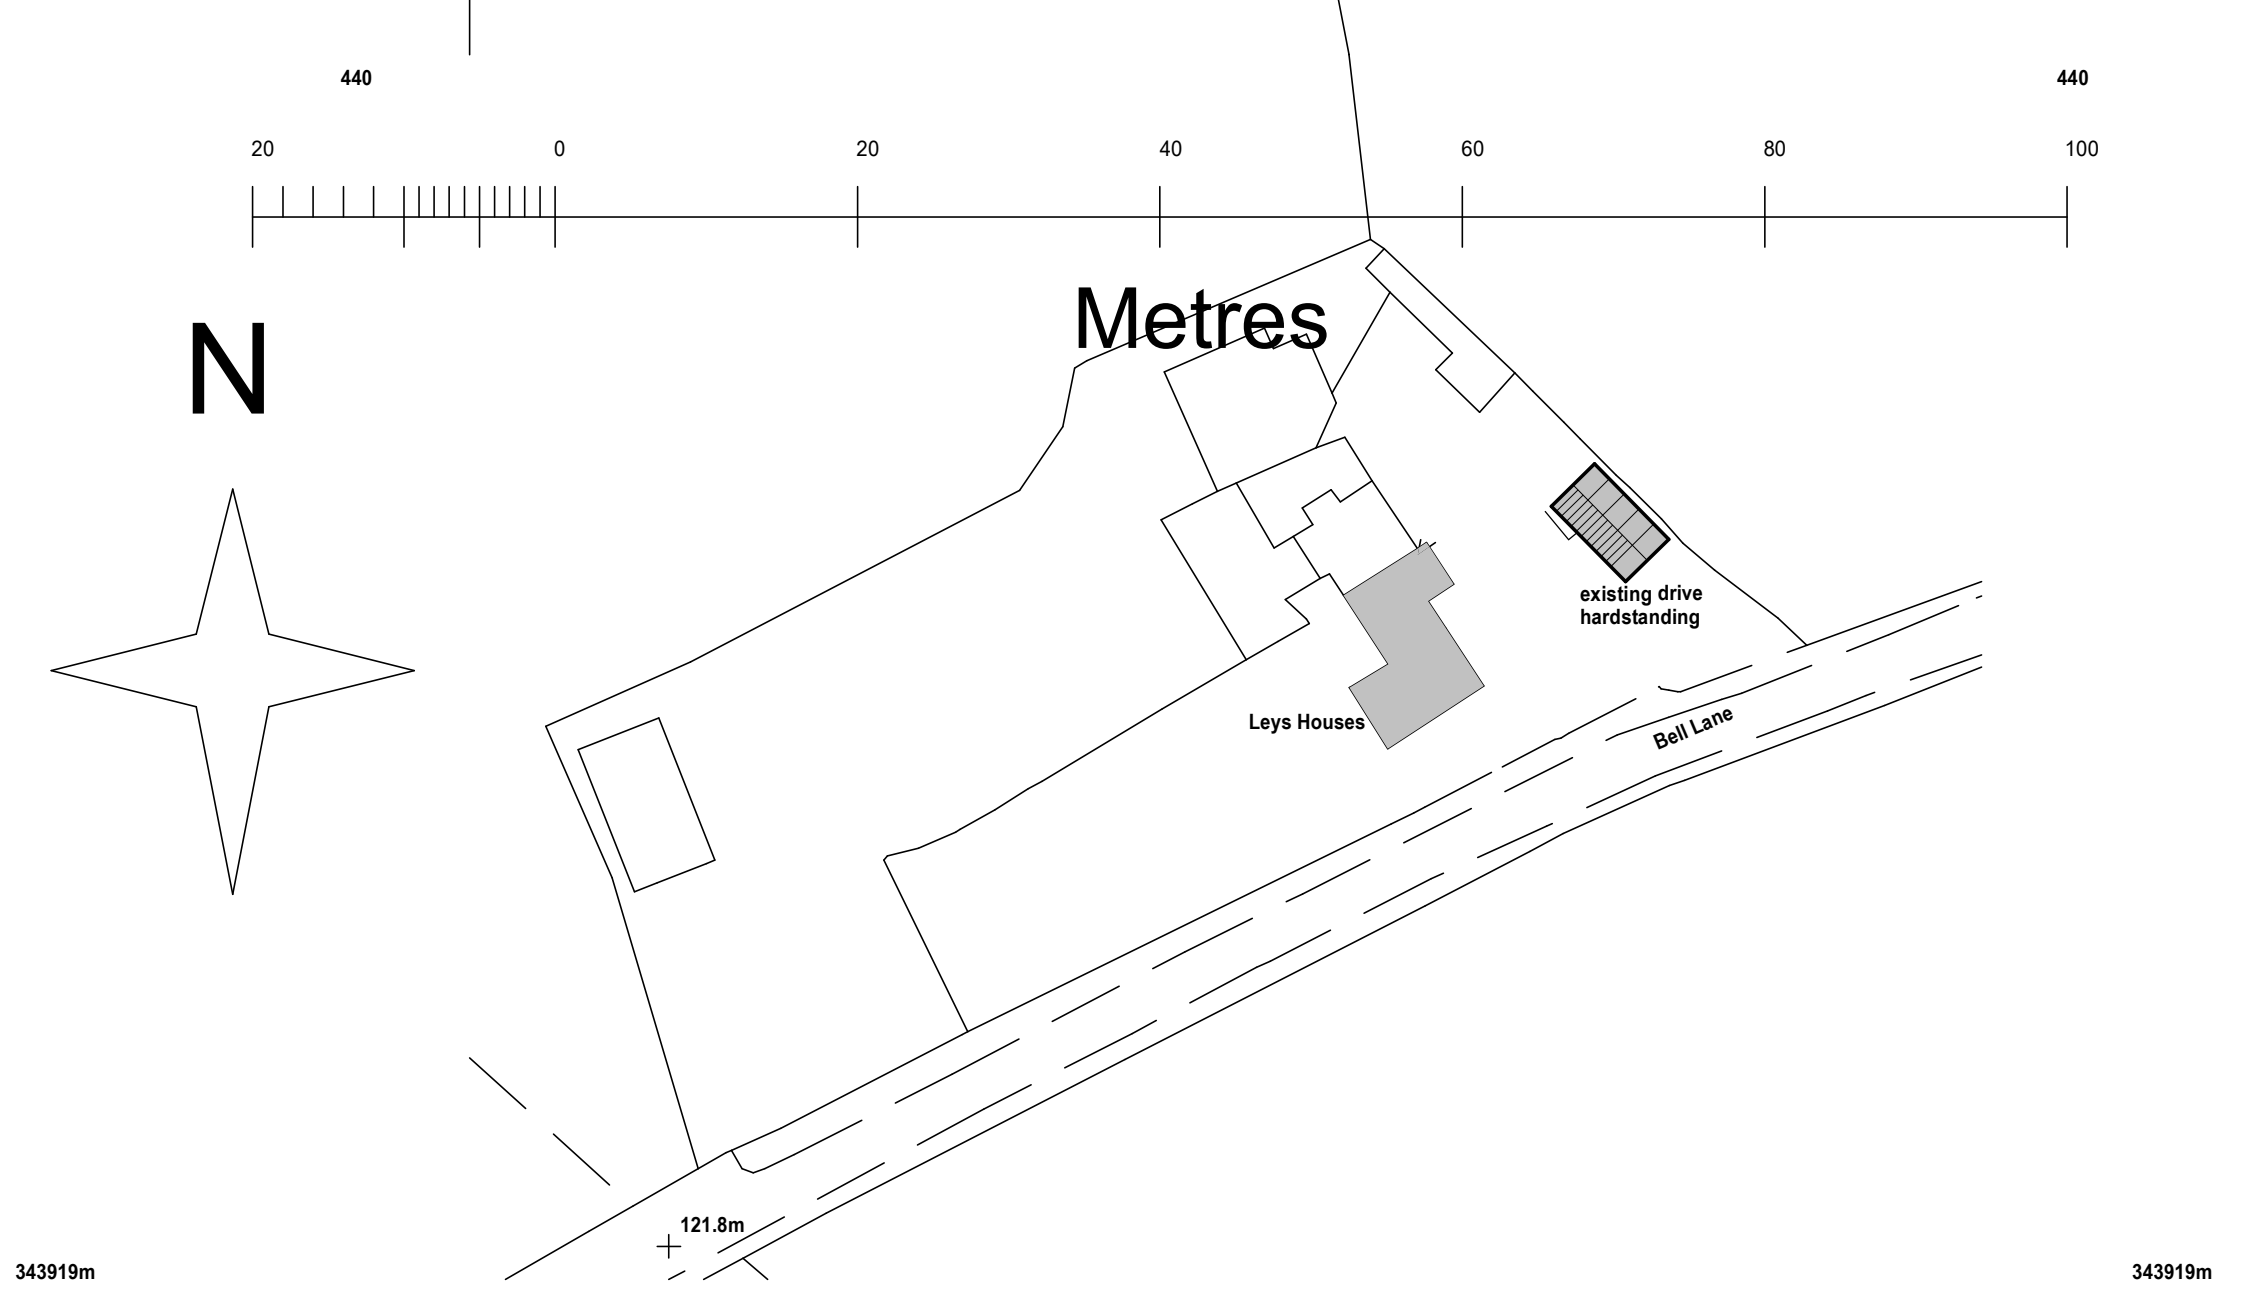


2 LEYS HOUSES BELL LANE SMALLEY DE7 6DU

1:500