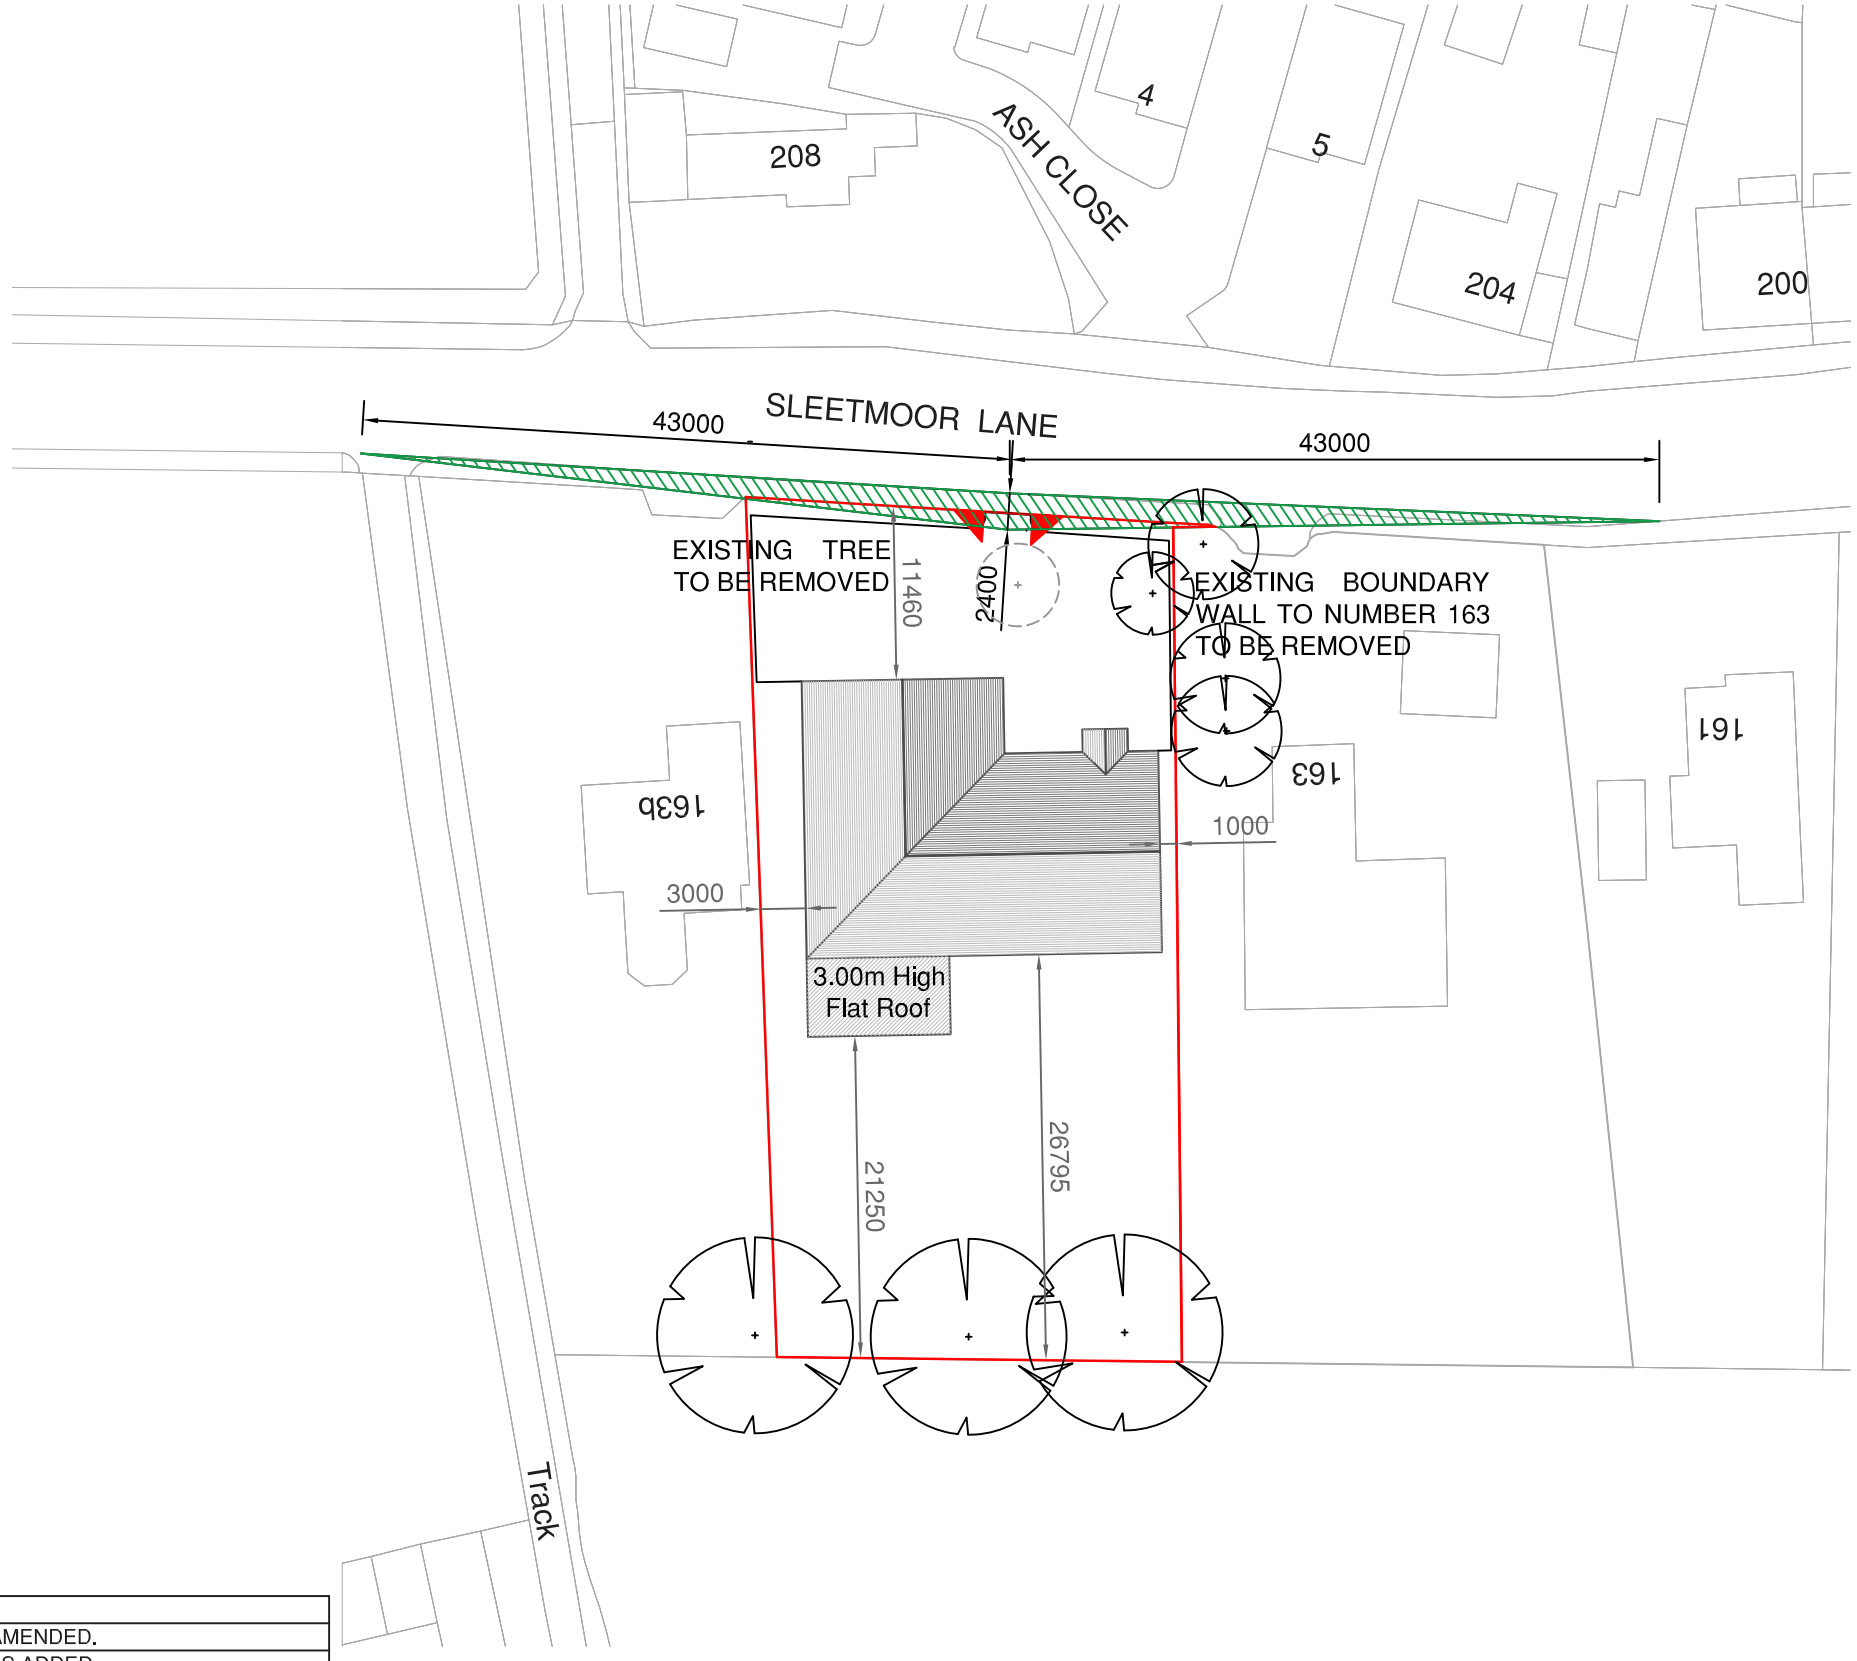

D	27/01/21	DRAWING UPDATED.
C	21/01/21	GAMES ROOM TO REAR AMENDED.
B	14/01/21	EXISTING TREE POSITIONS ADDED.
A	14/12/20	NOTE ADDED REGARDING BOUNDARY EXISTING WALL.

© copyright

Project
DETACHED DWELLING, LAND ADJACENT 163, SLEETMOOR LANE, SOMERCOTES, DERBYSHIRE.

Drawing Title
VISIBILITY SPLAY

H M CHAMBERS & PARTNERS
consulting civil and structural engineers
41a,Derby Road, Heanor,
Derbyshire. DE75 7QG.
ace consultancy engineering business environment

Date October 2020
Scale 1:500 @ A3
Drawing No.
N7886-200[D]