Elevation (Extension Approved under Application Reference Number: AVA/2020/0581

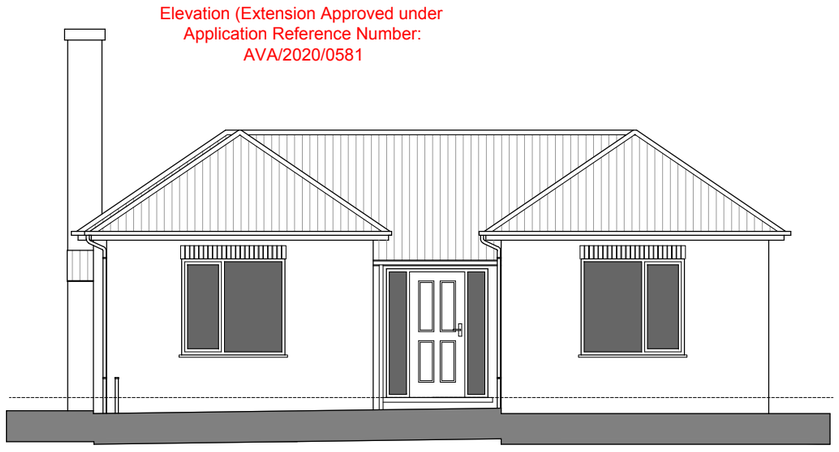

Proposed East Elevation

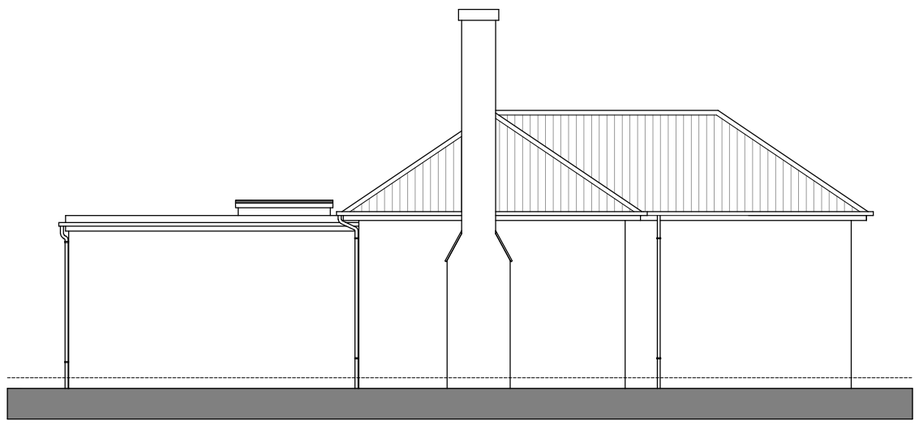

Proposed South Elevation



Proposed West Elevation

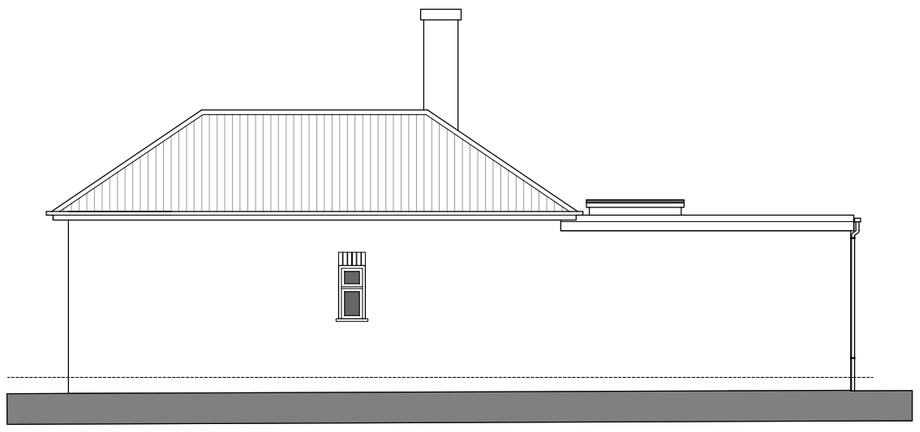

Proposed North Elevation

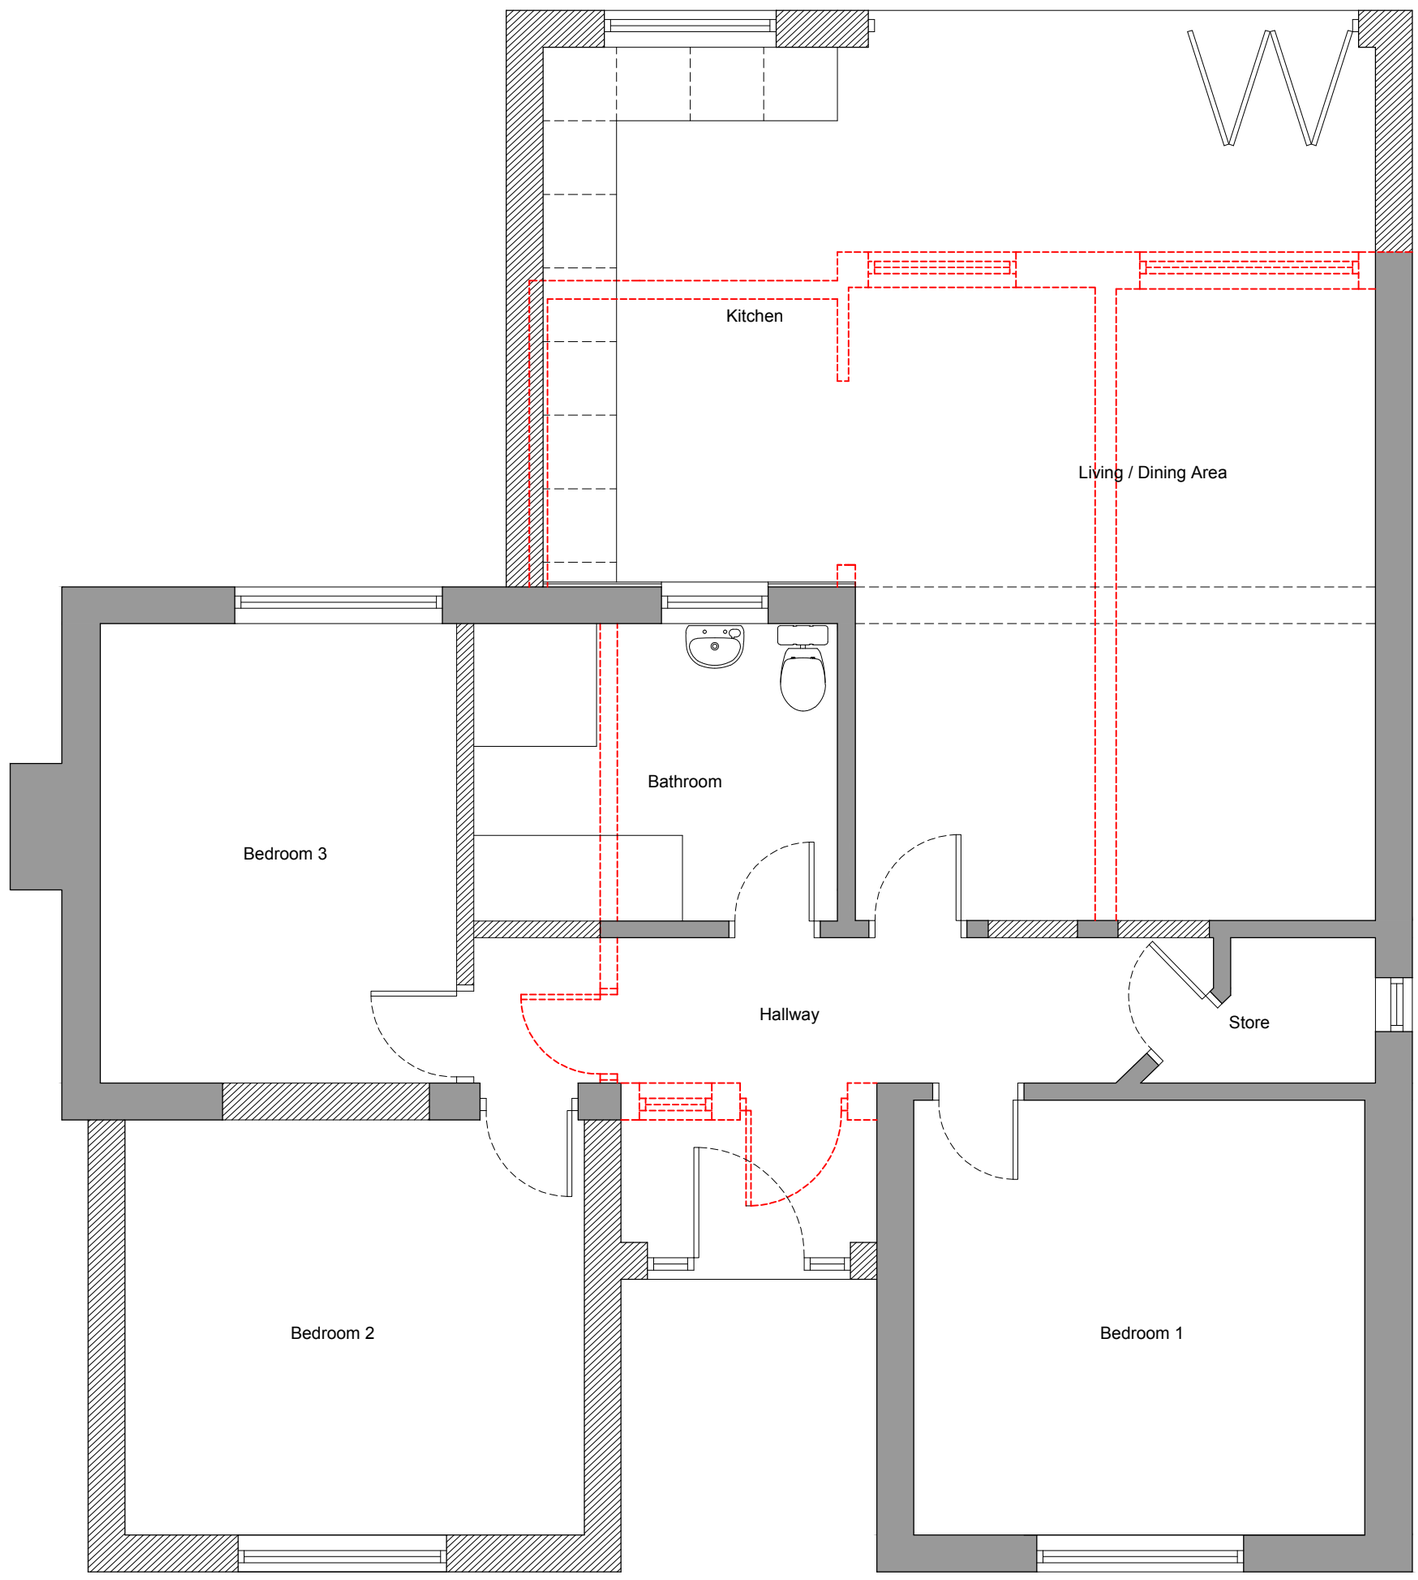

Ground Floor Plan

Proposed Plan & Elevations.

Rev.	Drawn	Comments	Date

FILE: *WR024 - Model.dwg*

TITLE
Proposed Plan &Elevations

NUMBER
WR024-08-10

REVISION
B

STATUS
Planning

SCALE @ A2
1:100 & 1:50

ISSUE DATE
April 20

REVISION DATE
/

PROJECT
Brenden Avenue,
Somercotes

CLIENT
c/o DKMY Architects Ltd

dkmy architects ltd
Davidson Keighley Marston Yates

a: 10 Spencer Road, Belper, Derbyshire, DE56 1JY
e: info@dkmy.co.uk
m: 07847 328 233
w: www.dkmy.co.uk