Ordnance Survey, (c) Crown Copyright 2019. All rights reserved. Licence number 100022432

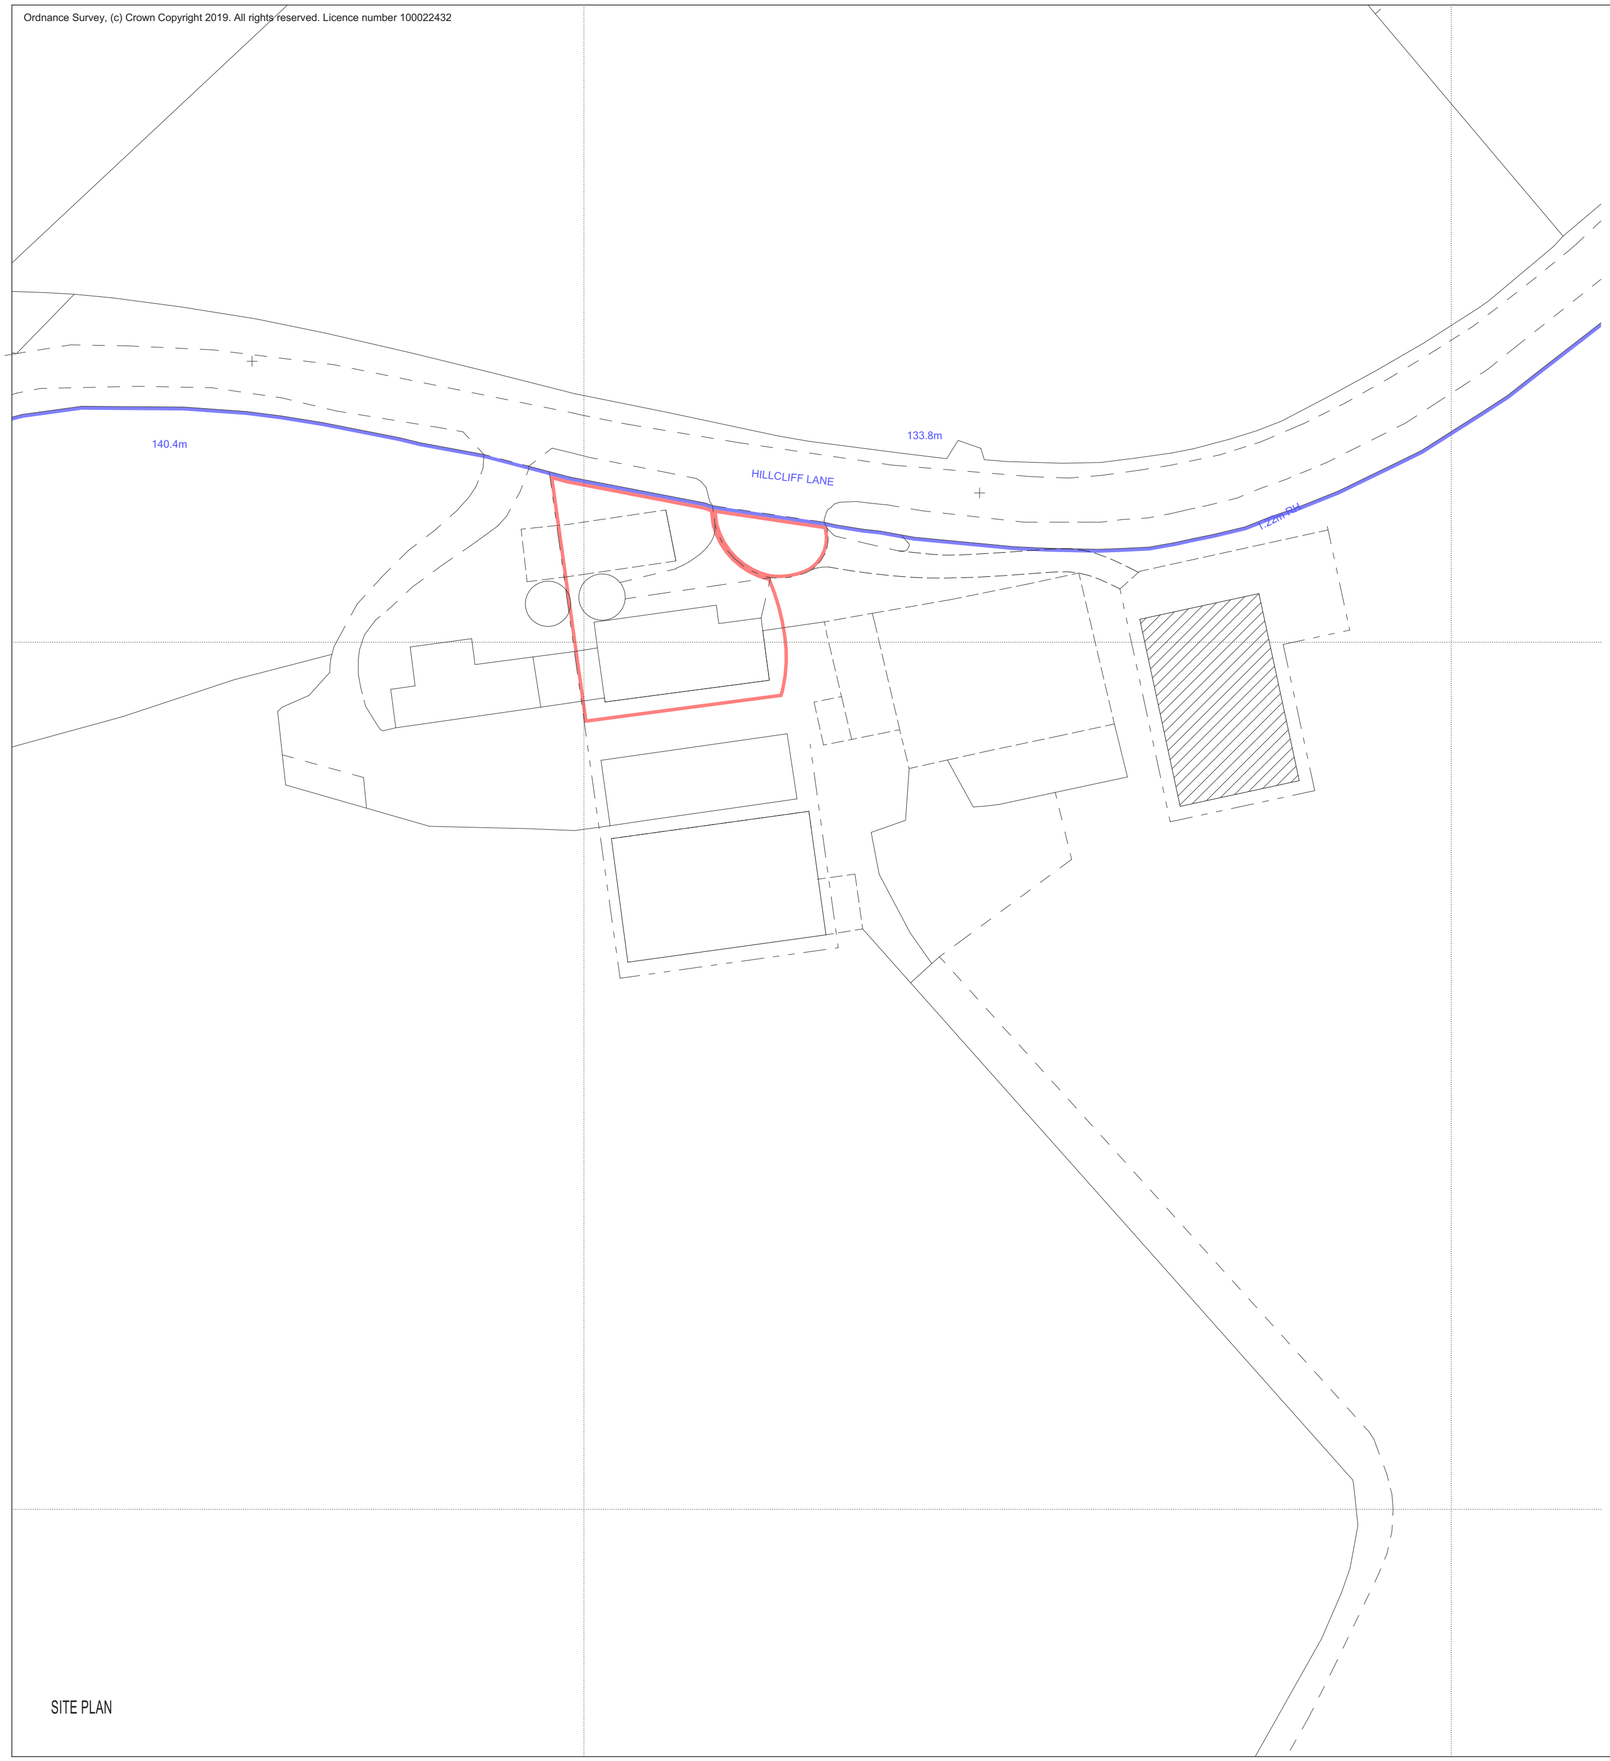

SITE PLAN

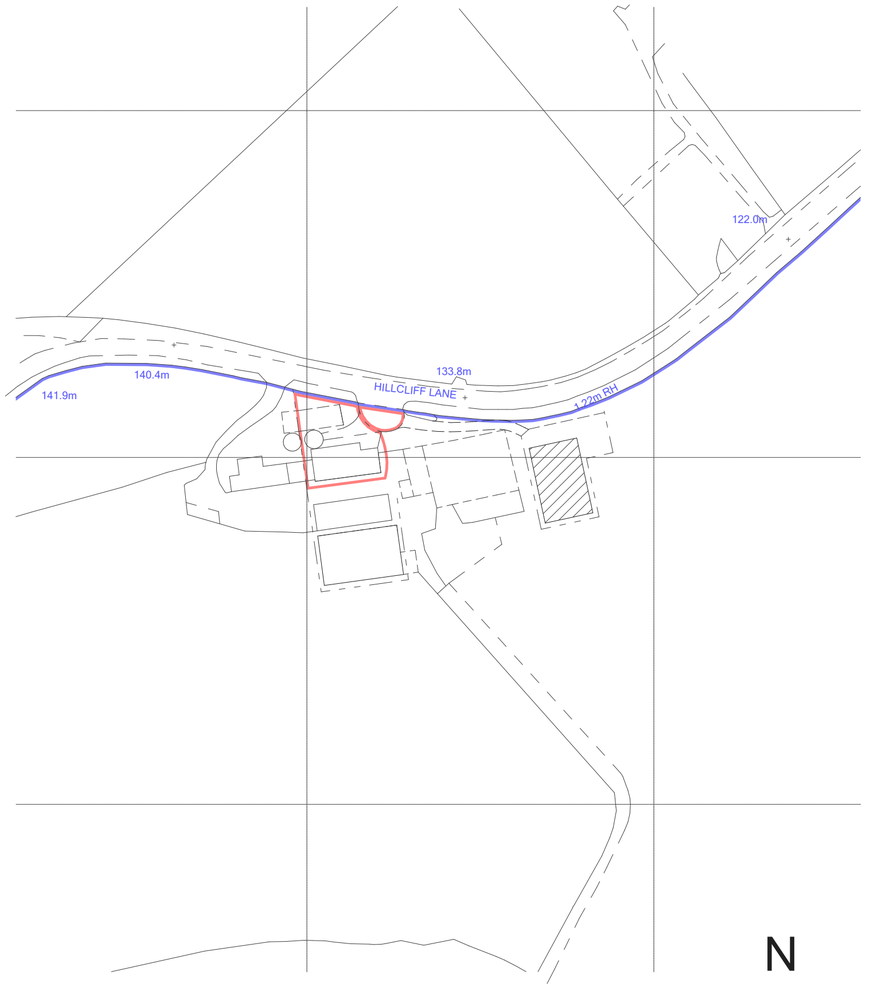

LOCATION PLAN

N

SCALE BAR - 1/1250

0 10 20 40 60

UNIT 1 WINDLEHILL FARM
TYTHE BARN LANE
SUTTON ON THE HILL
ASHBOURNE
DERBYSHIRE
DE6 5JH
E: enquiries@filerwilliamson.co.uk
T: 01283 734043

Filer Williamson LIMITED

CLIENT:
MR W T GREATHOLDER

ADDRESS:
NETHERHOUSE FARM, HILLCLIFF LANE, TURNDITCH, BELPER, DERBYSHIRE, DE56 2EA

DRAWING TITLE:
BUILDING 3 - PLANS AND ELEVATIONS AS EXISTING

DATE:
NOV 2020

SCALE:
1/500, 1/1250 @ A2

DRAWING NUMBER:
FW 242 15