The copyright of this drawing and any design therein is vested in Filer Williamson Limited and cannot be copied or reproduced in whole or in part without their written consent. Report any errors immediately.

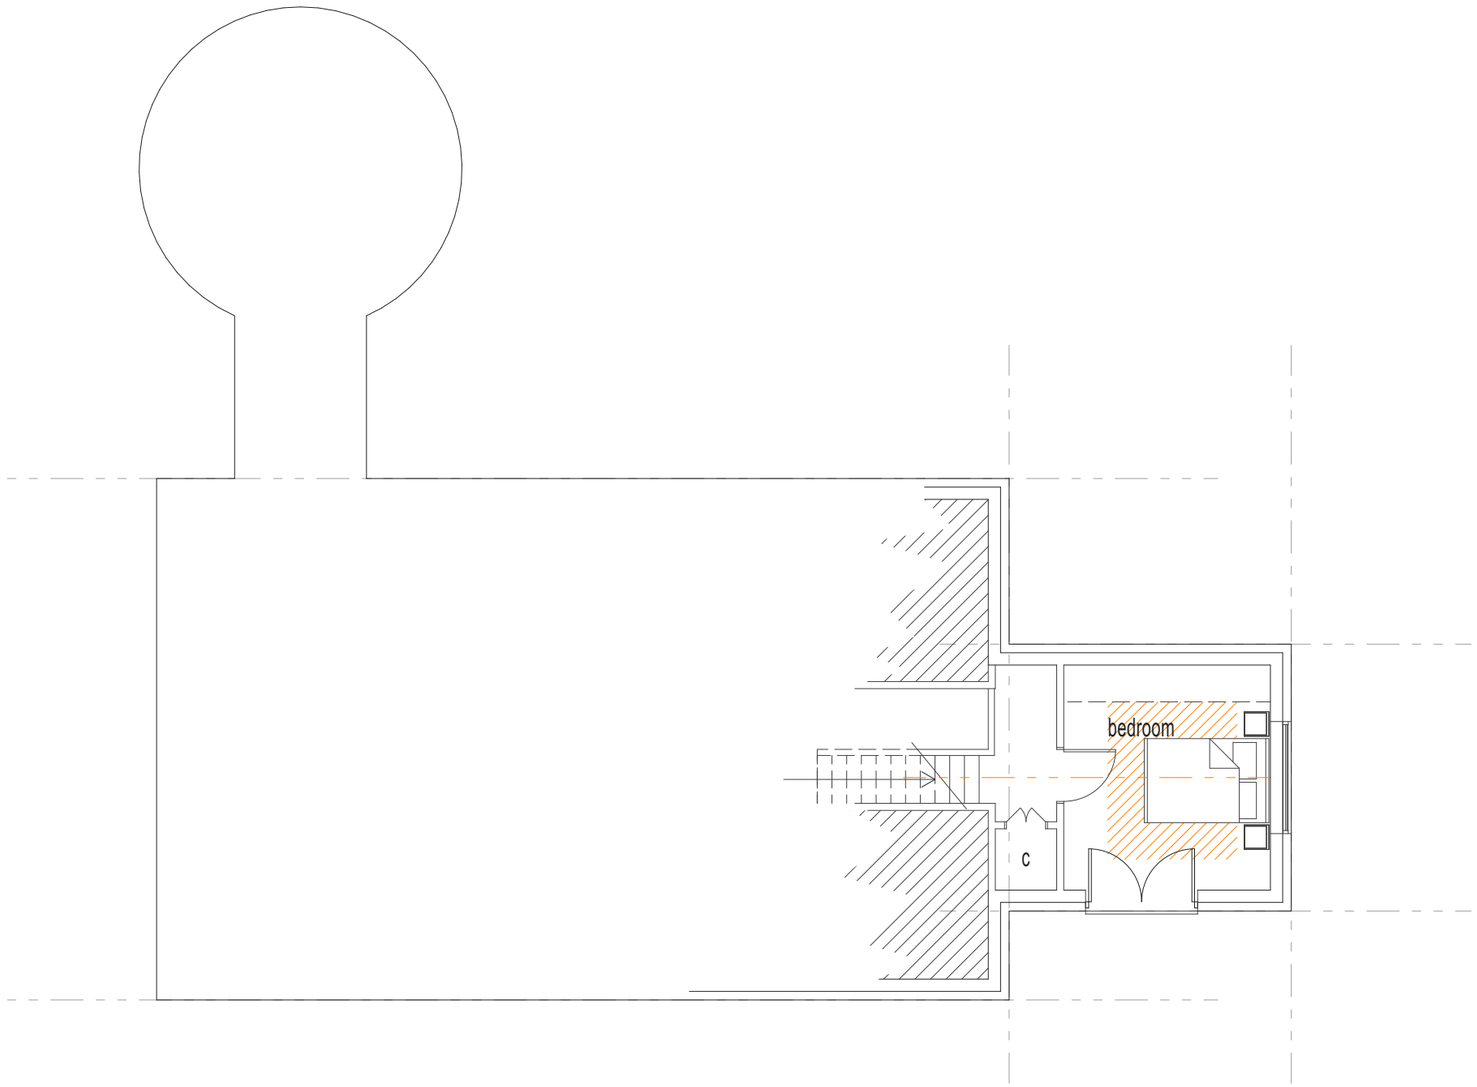

WINDLEHILL FARM
SUTTON ON THE HILL
ASHBOURNE
DERBYSHIRE
DE6 5JH

E: enquiries@filerwilliamson.co.uk

T: 01283 734043

Filer Williamson LIMITED

CLIENT:
MR W T GREATHOLDER

ADDRESS:
NETHERHOUSE FARM, HILLCLIFF LANE, TURNDITCH, BELPER, DERBYSHIRE, DE56 2EA

DRAWING TITLE:
BUILDING 3 - FLOOR PLAN

DATE:	SCALE:
NOV 2020	1/100 @ A3

DRAWING NUMBER:
FW 242 12