


Ordnance Survey (c) Crown Copyright 2021. All rights reserved. Licence number 100022432

Location Plan Scale 1:1250

0 10 50 100 125
Metres at scale 1:1250

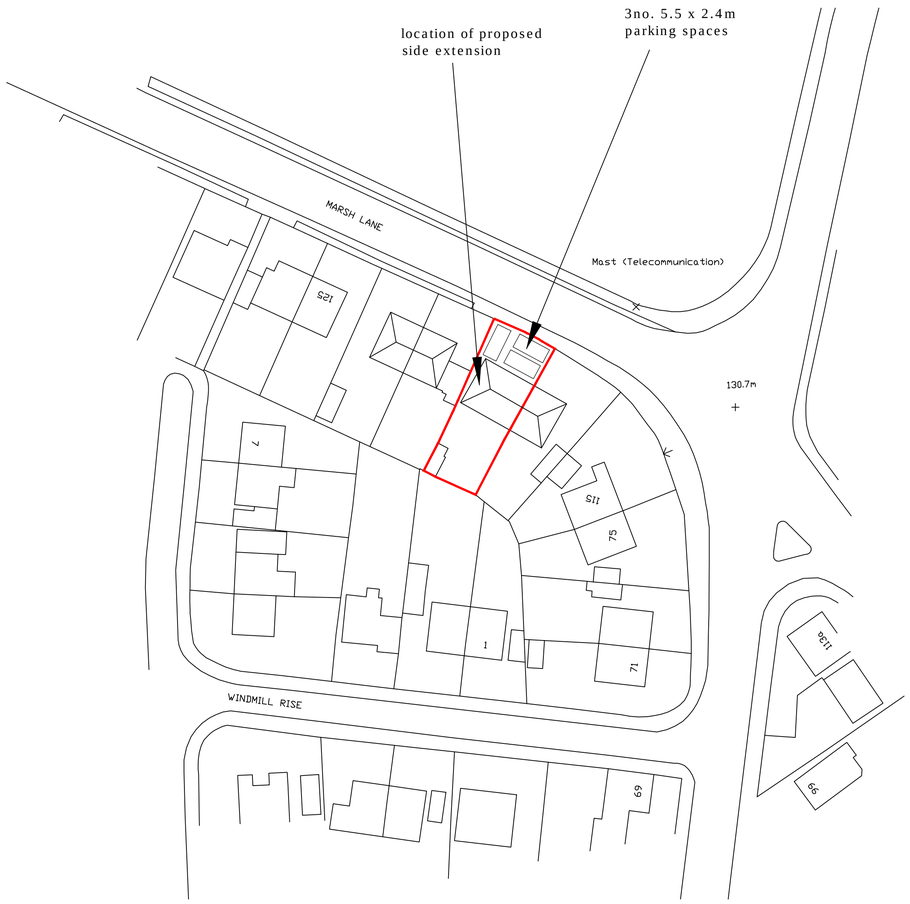

Ordnance Survey (c) Crown Copyright 2021. All rights reserved. Licence number 100022432

Block Plan Scale 1:500

0 5 10 20 30 40 50
Metres at scale 1:500

REV. NO.	DESCRIPTION TO REVISION	REV. BY	DATE
A	PARKING SPACES ADDED	PH	02.02.21

NOTES:
The copyright of this drawing belongs to Paul Hicking Associates and shall not be reproduced without their written consent.
Do not scale from this drawing.

PAUL HICKING ASSOCIATES
ARCHITECTURAL TECHNICIAN AND ECOLOGY

12 Beaurepaire Cresent Belper Derbyshire DE56 1HR
Telephone 01773 827727
Email paul@hicking.plus.com

CLIENT: MR AND MRS MILHENCH

PROJECT: 119 MARSH LANE
BELPER
DE56 1GU

TITLE: LOCATION AND BLOCK PLANS AS PROPOSED

DATE: 14th JANUARY 2021

N W E S

DRAWING STATUS:	LEVEL:	DATA TYPE:	OTHER DATA AVAILABLE:
PLANNING			

DRAWN BY:	SCALE @ A1:	PROJECT NO.:	DRAWING No.:	REV.
PH	1:1250 and 1:500	2067	2067-002	A