
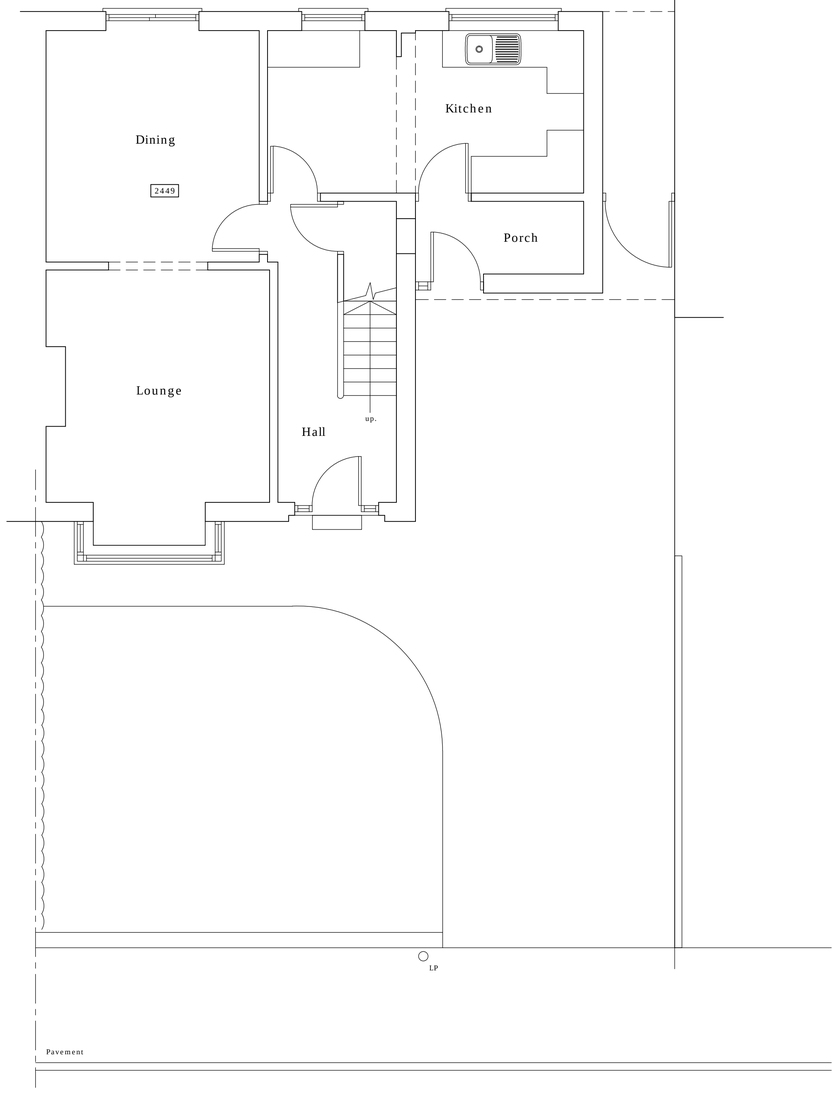



Ground Floor Plan

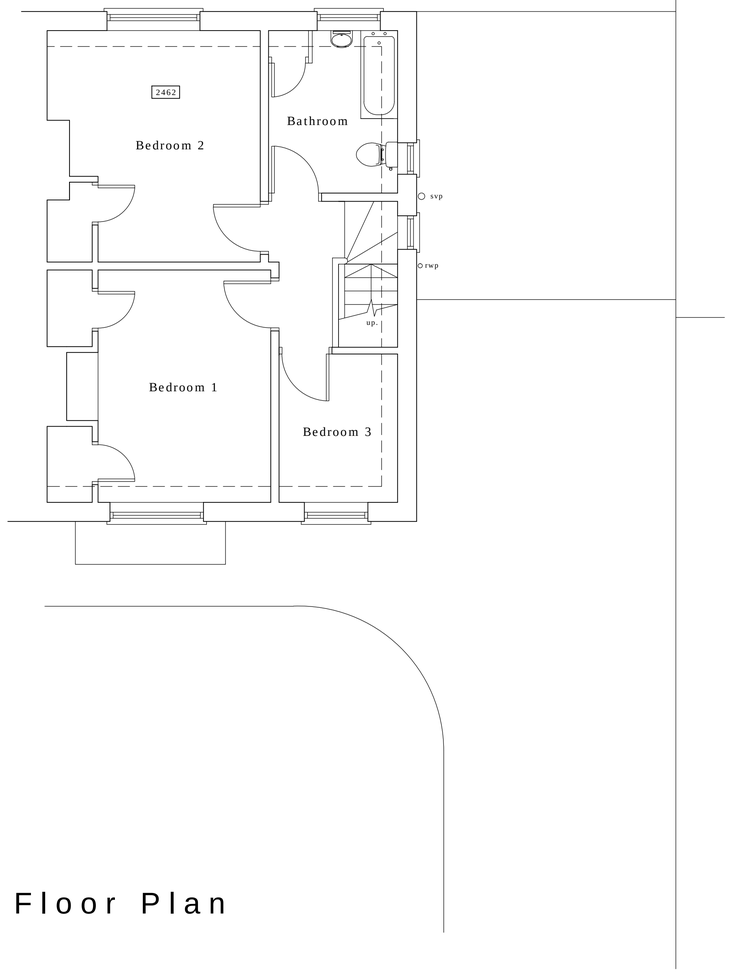


First Floor Plan

0 0.5 1 2 3 4 5
Metres at scale 1:50

| REV. NO. | DESCRIPTION TO REVISION | REV. BY | DATE |
|---|---|---|---|
| A | FRONT GARDEN ADDED | PH | 02.02.21 |
| | | | |
| | | | |
| | | | |

NOTES:

The copyright of this drawing belongs to Paul Hicking Associates and shall not be reproduced without their written consent.
Do not scale from this drawing.

PAUL HICKING ASSOCIATES
ARCHITECTURAL TECHNICIAN AND ECOLOGY

12 Beaurepaire Cresent Belper Derbyshire DE56 1HR
Telephone 01773 827727
Email paul@hicking.plus.com

CLIENT: MR AND MRS MILHENCH

PROJECT: 119 MARSH LANE
BELPER
DE56 1GU

TITLE: PLANS AS EXISTING

DATE: 14th JANUARY 2021

| DRAWING STATUS: | LEVEL: | DATA TYPE: | OTHER DATA AVAILABLE: |
|---|---|---|---|
| PLANNING | | | |

| DRAWN BY: | SCALE @ A1: | PROJECT NO.: | DRAWING No.: | REV. |
|---|---|---|---|---|
| PH | 1:50 | 2067 | 2067-003 | A |