

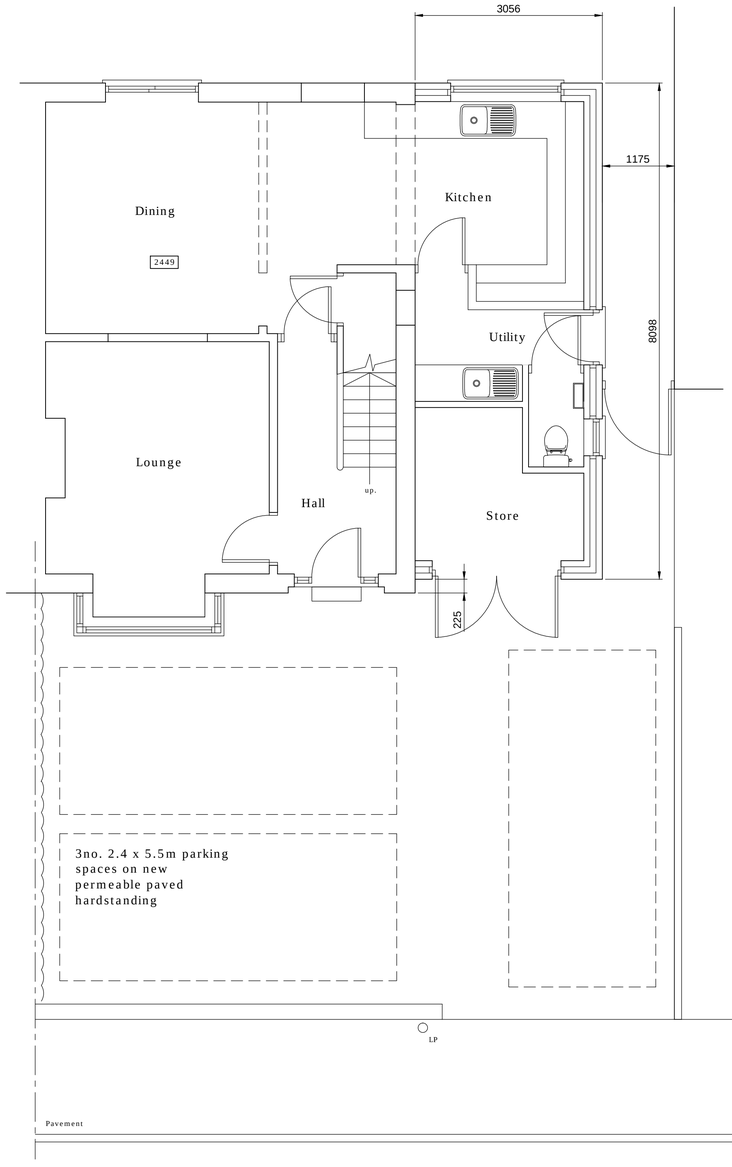


Ground Floor Plan

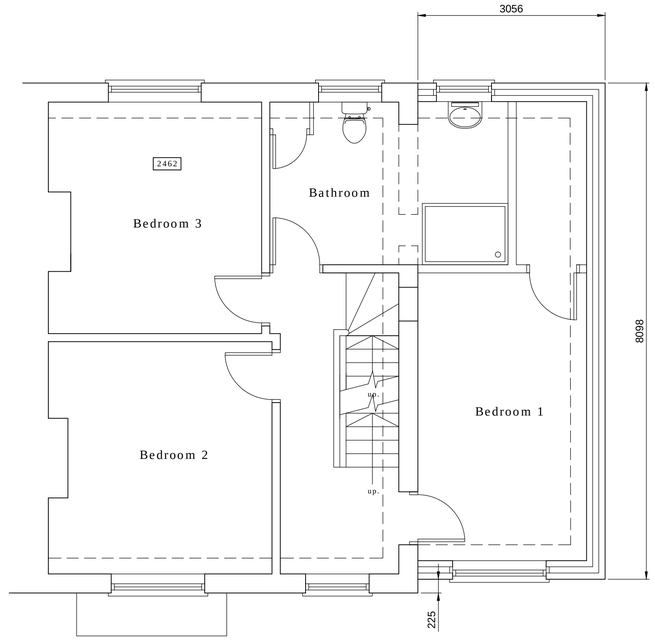

First Floor Plan

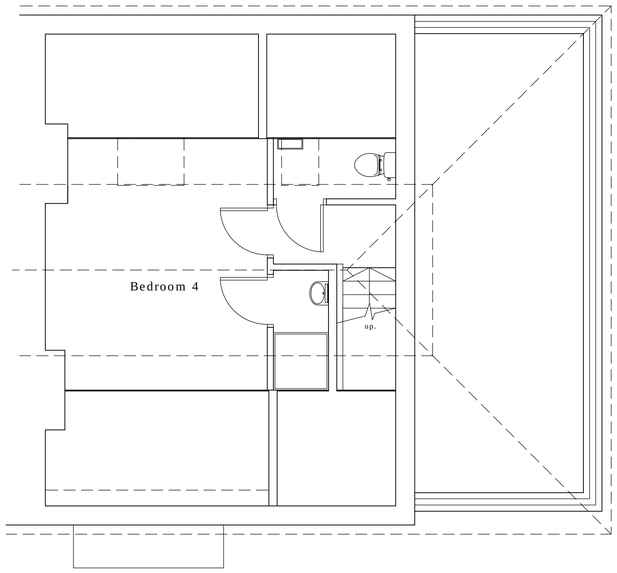

Roof Plan

0 0.5 1 2 3 4 5
Metres at scale 1:50

REV. NO.	DESCRIPTION TO REVISION	REV. BY	DATE
A	FRONT PARKING ADDED	PH	02.02.21

NOTES:

The copyright of this drawing belongs to Paul Hicking Associates and shall not be reproduced without their written consent.
Do not scale from this drawing.

PAUL HICKING ASSOCIATES
ARCHITECTURAL TECHNICIAN AND ECOLOGY

12 Beaurepaire Cresent Belper Derbyshire DE56 1HR
Telephone 01773 827727
Email paul@hicking.plus.com

CLIENT: MR AND MRS MILHENCH

PROJECT: 119 MARSH LANE
BELPER
DE56 1GU

TITLE: PLANS AS PROPOSED

DATE: 14th JANUARY 2021

DRAWING STATUS:	LEVEL:	DATA TYPE:	OTHER DATA AVAILABLE:
PLANNING			

DRAWN BY:	SCALE @ A1:	PROJECT NO.:	DRAWING No.:	REV.
PH	1:50	2067	2067-005	A