

EXISTING FRONT ELEVATION

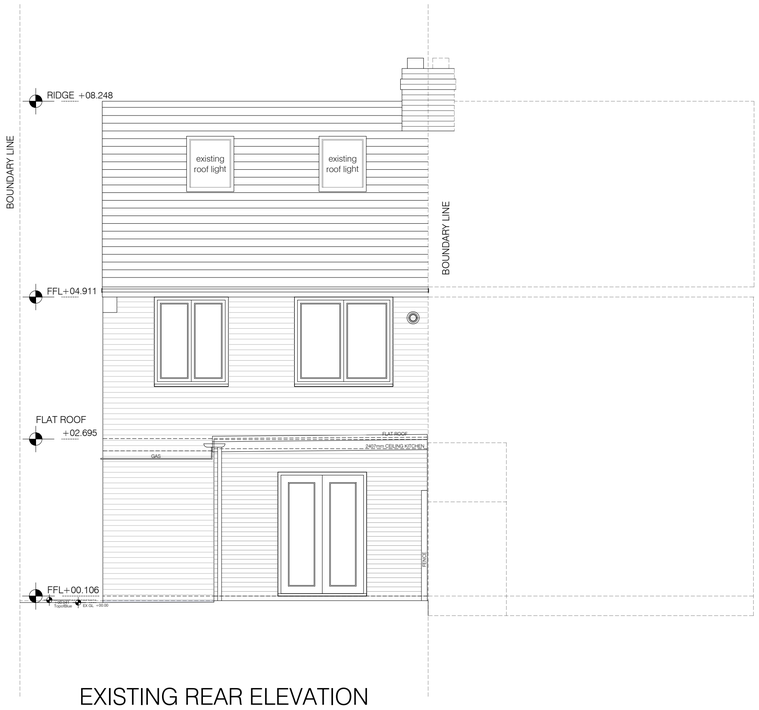

EXISTING REAR ELEVATION



EXISTING FRONT ELEVATION

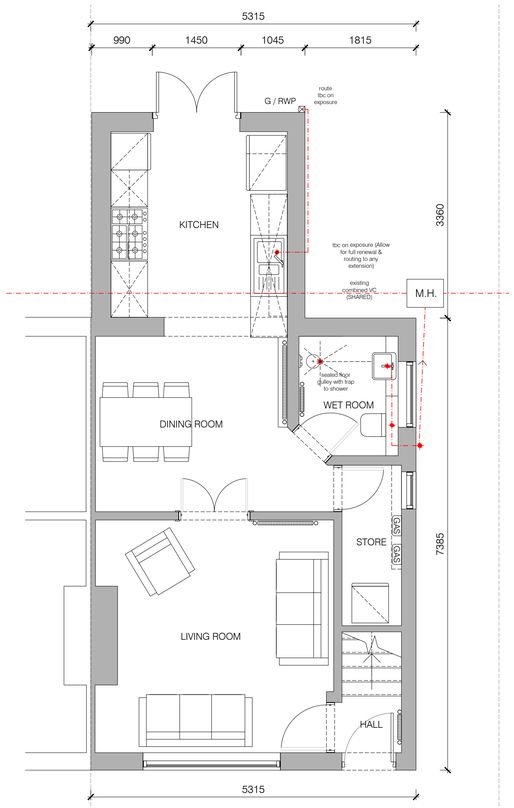

EXISTING GROUND FLOOR

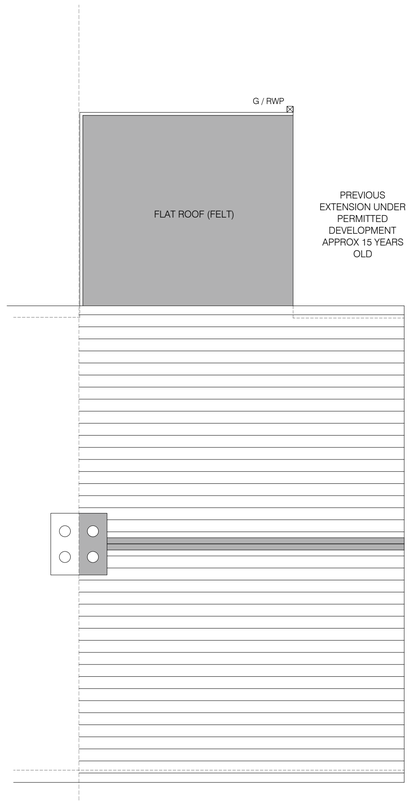

EXISTING ROOF PLAN



EXISTING LEFT HAND SIDE ELEVATION
(CUT THROUGH OF PARTY WALL LINE)





S.G ARCHITECTURAL DESIGN

Tel: 07817034426. sgarchitecturaldesign@gmail.com
www.sgarchitecturaldesign.com

64 Meadow Lane, Alfreton

01 - EXISTING ELEVATIONS / GF PLAN

drawing no	status	drawn
173	A1	SG

stage: PLANNING
scale: 1:50 PLAN & SECTIONS

Drawing measurements shall not be obtained by scaling. Verify all dimensions prior to construction. Immediately report any discrepancies on this document to SG ARCHITECTURAL DESIGN.

REV.	DESCRIPTION	DATE	BY	CHKD
P1	FIRST ISSUE	30-01-21	SG	SG