
Revision		Date
REV A	Red Line Amended	29.01.2021

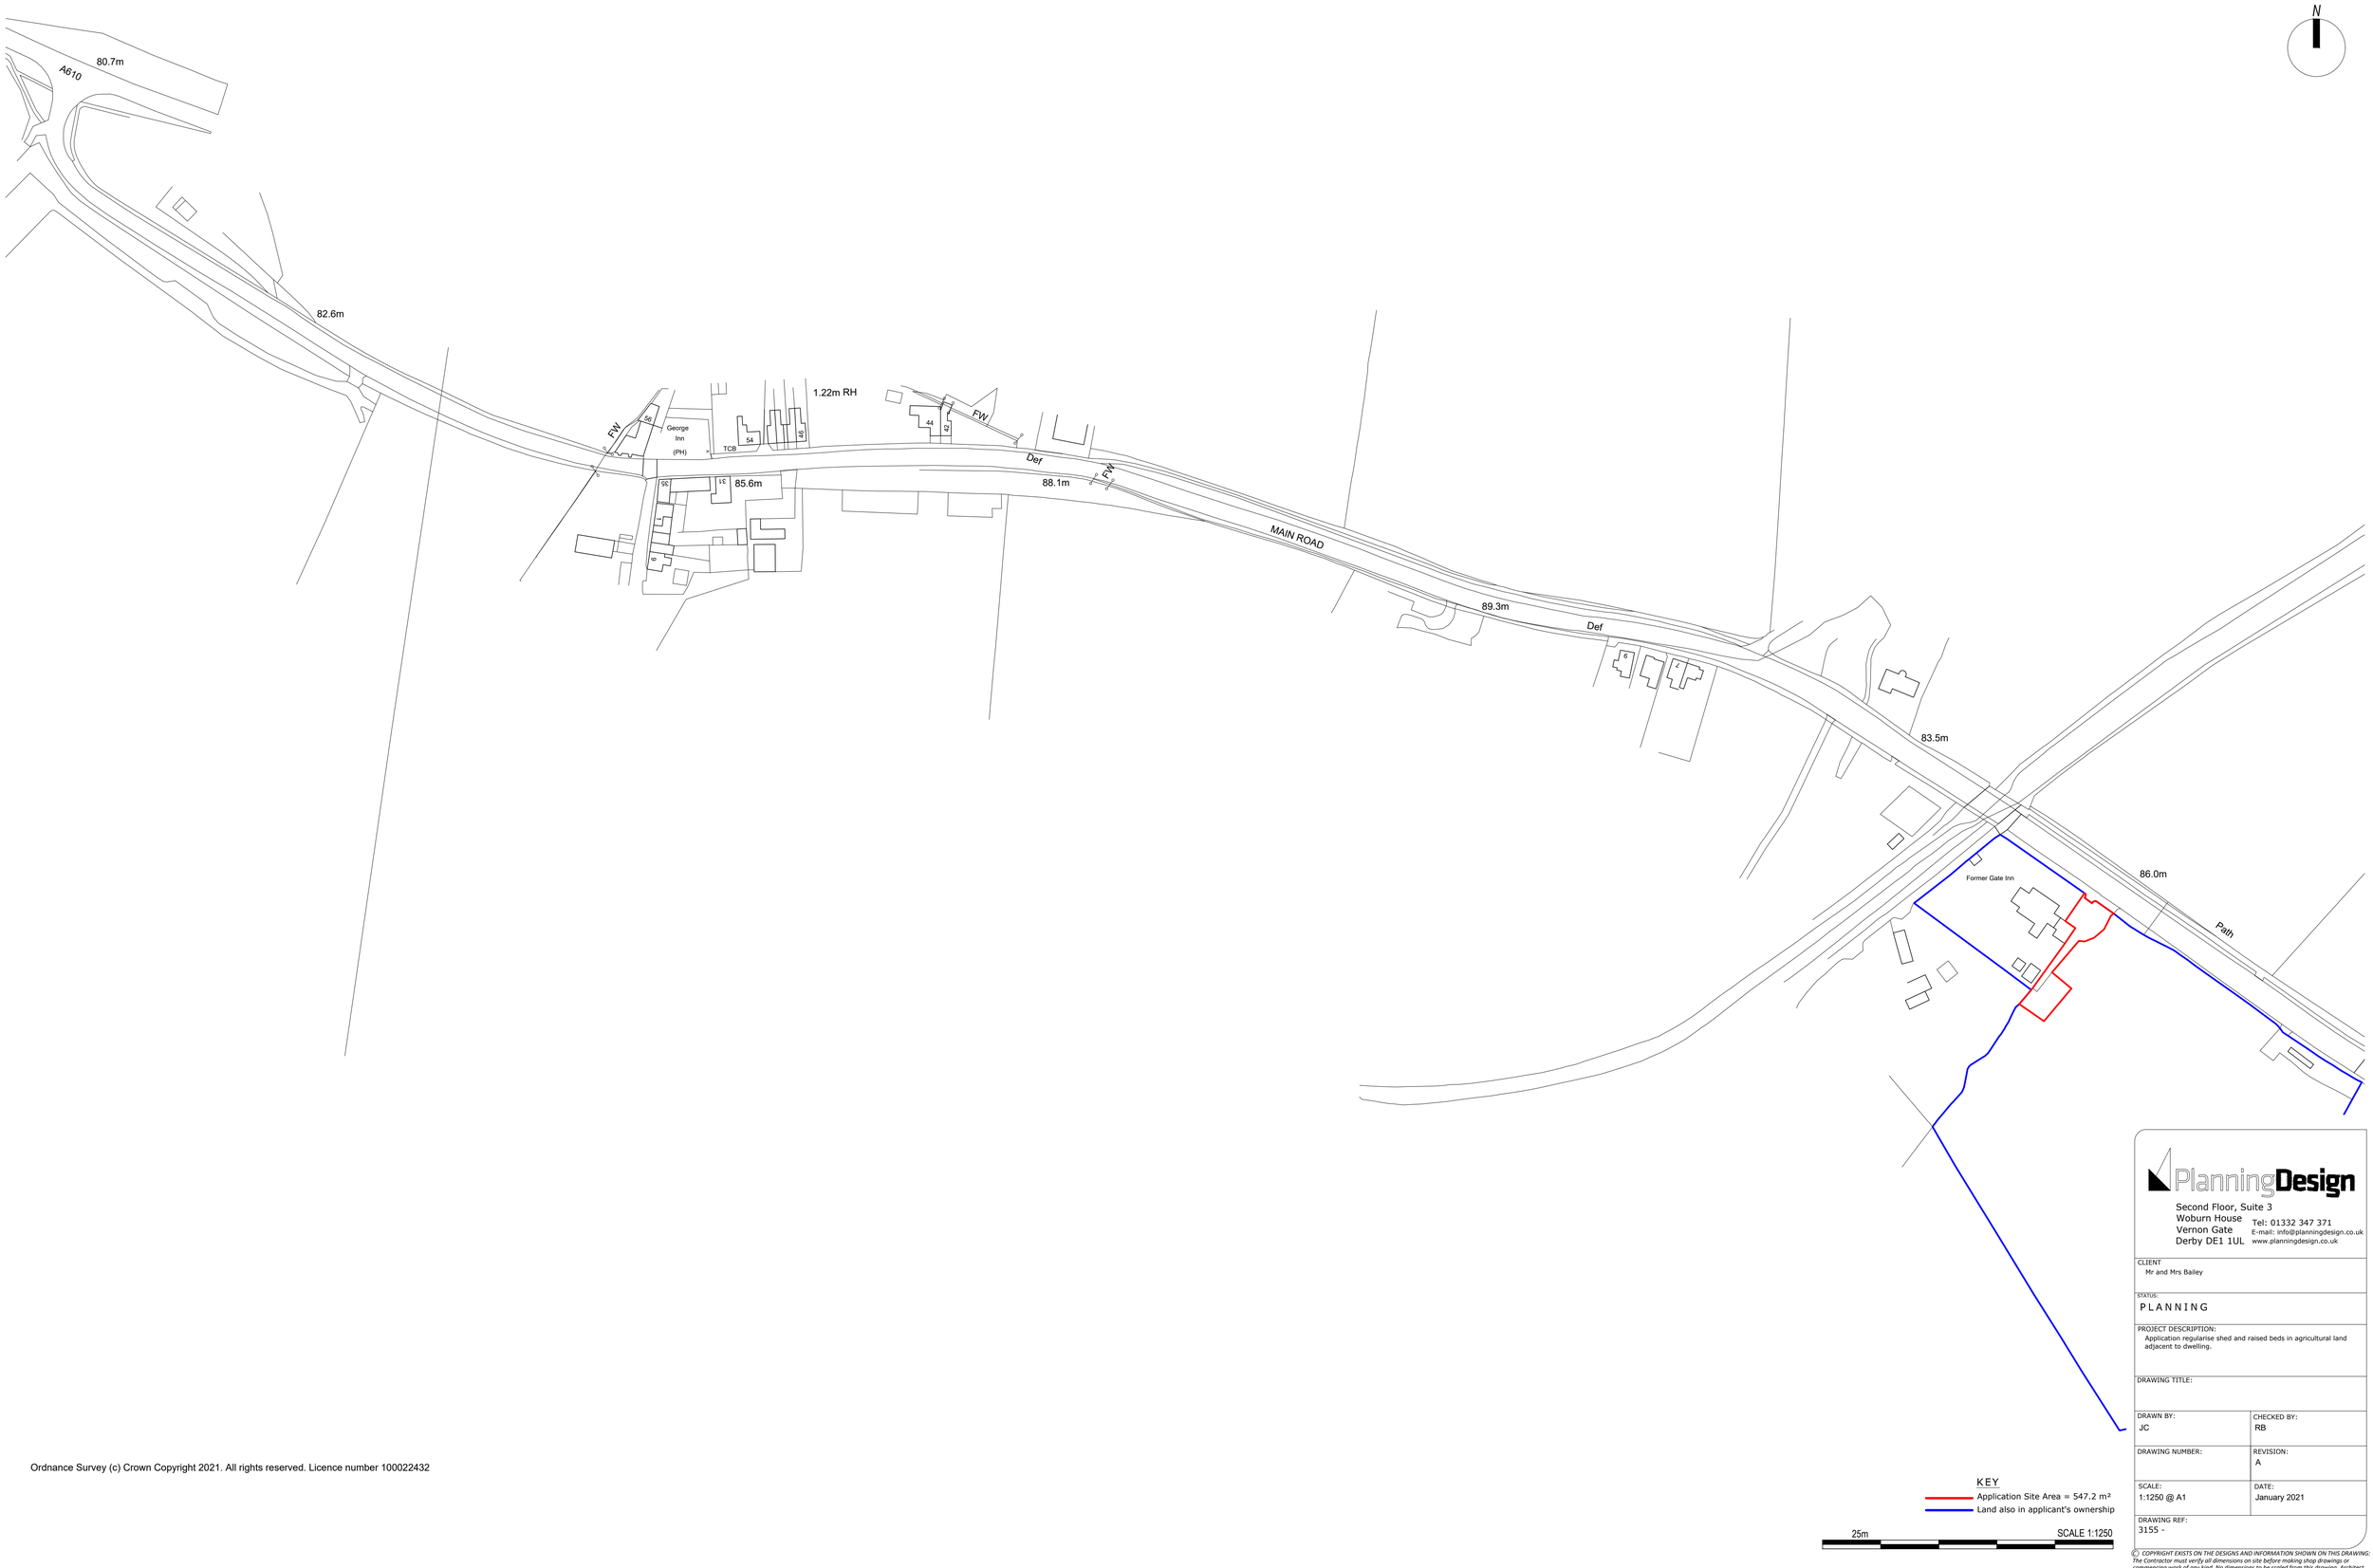

Ordnance Survey (c) Crown Copyright 2021. All rights reserved. Licence number 100022432

KEY

Application Site Area = 547.2 m²

Land also in applicant's ownership

25m SCALE 1:1250

PlanningDesign
Second Floor, Suite 3
Woburn House
Vernon Gate
Derby DE1 1UL
Tel: 01332 347 371
E-mail: info@planningdesign.co.uk
www.planningdesign.co.uk

CLIENT
Mr and Mrs Bailey

STATUS:
PLANNING

PROJECT DESCRIPTION:
Application regularise shed and raised beds in agricultural land adjacent to dwelling.

DRAWING TITLE:

DRAWN BY:	CHECKED BY:
JC	RB
DRAWING NUMBER:	REVISION:
	A
SCALE:	DATE:
1:1250 @ A1	January 2021

DRAWING REF:
3155 -

© COPYRIGHT EXISTS ON THE DESIGNS AND INFORMATION SHOWN ON THIS DRAWING: The Contractor must verify all dimensions on site before making shop drawings or commencing work of any kind. No dimensions to be scaled from this drawing. Architect to be notified of any discrepancies in dimensions immediately