


SITE LOCATION PLAN
Scale 1:1250@A3

0 10m 20m 30m 40m 50m

1:1250

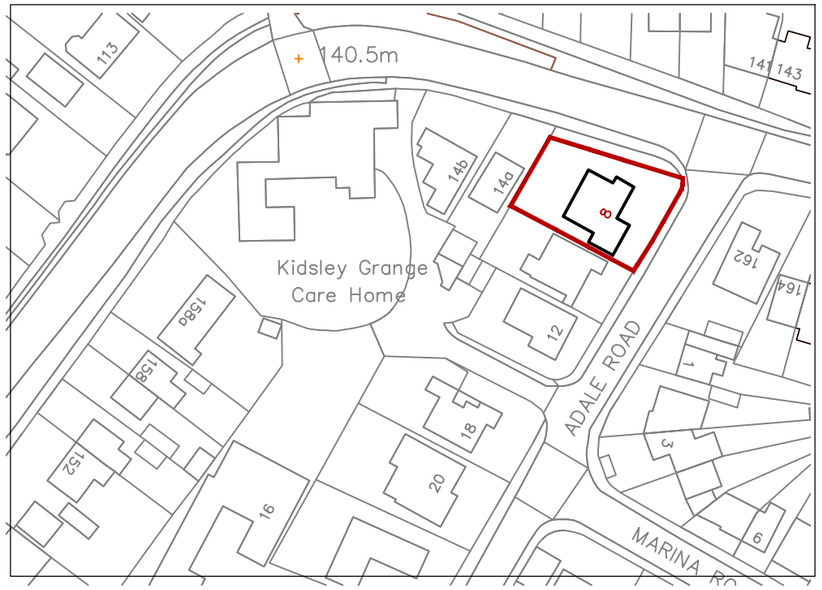


BLOCK PLAN
Scale 1:500@A3

0 5m 10m 15m 20m 25m

1:500

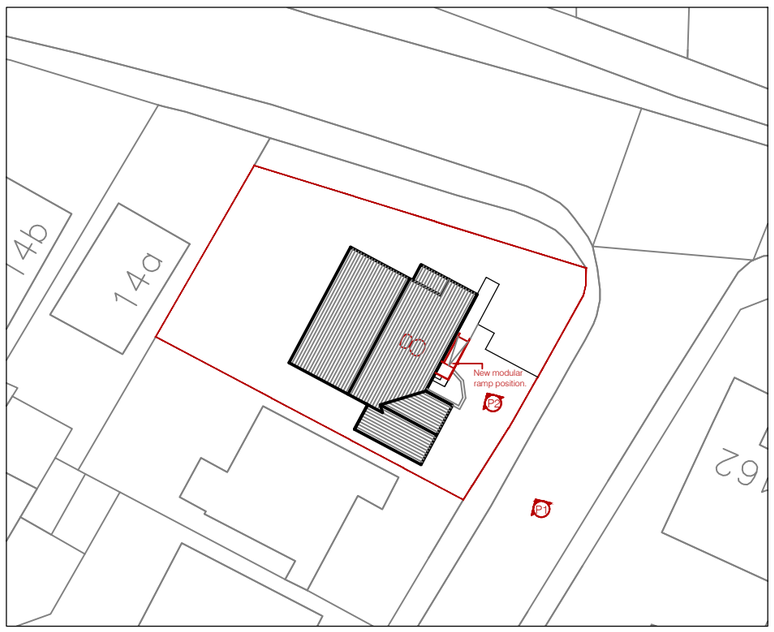

EXISTING FRONTAGE PHOTO - P1



PROPOSED RAMP TO BE INSTALLED
TO MAIN ENTRANCE - P2

8 Adale Road, Smalley, Ilkeston, DE7 6DZ

Classification
**CONTROLLED**

**Do not scale**

Use only written dimensions. All dimensions must be verified prior to the works being put into hand and any discrepancies reported to the originator

**HEALTH & SAFETY INFORMATION**
(Refer to Pre-Tender CDM Documentation)

| Rev. | Details of Revision | Date | Initial |
|---|---|---|---|

**Derbyshire County Council**
**Commissioning, Communities and Policy**
**Property**
Chatsworth Hall, Chesterfield Road,
Matlock, Derbyshire DE4 3FW
Tel. (01629) 536219 Fax. (01629) 536266

Partner Details

Project
8 Adale Road
Smalley
Ilkeston
DE7 6DZ

UPRN Number
1070277

Drawing Number
1070277-PP-003

Revision

Title
Site Location,
Block Plan and Photos.

| Scale | Drawn | Checked |
|---|---|---|
| 1:1250 / 500 | DL | |
| **Original Size** | **Date** | **Date** |
| A3 | 03.02.21 | |

Status
PLANNING DRAWING

This map is reproduced from the Ordnance Survey material with the permission of Ordnance Survey on behalf of the controller of Her Majesty's Stationary Office. © Crown Copyright. Unauthorised reproduction infringes Crown Copyright and may lead to prosecution or civil proceedings.
© Derbyshire County Council Copyright: Reproduction in whole or part by any means is prohibited without the prior written permission of the Director of Corporate Resources