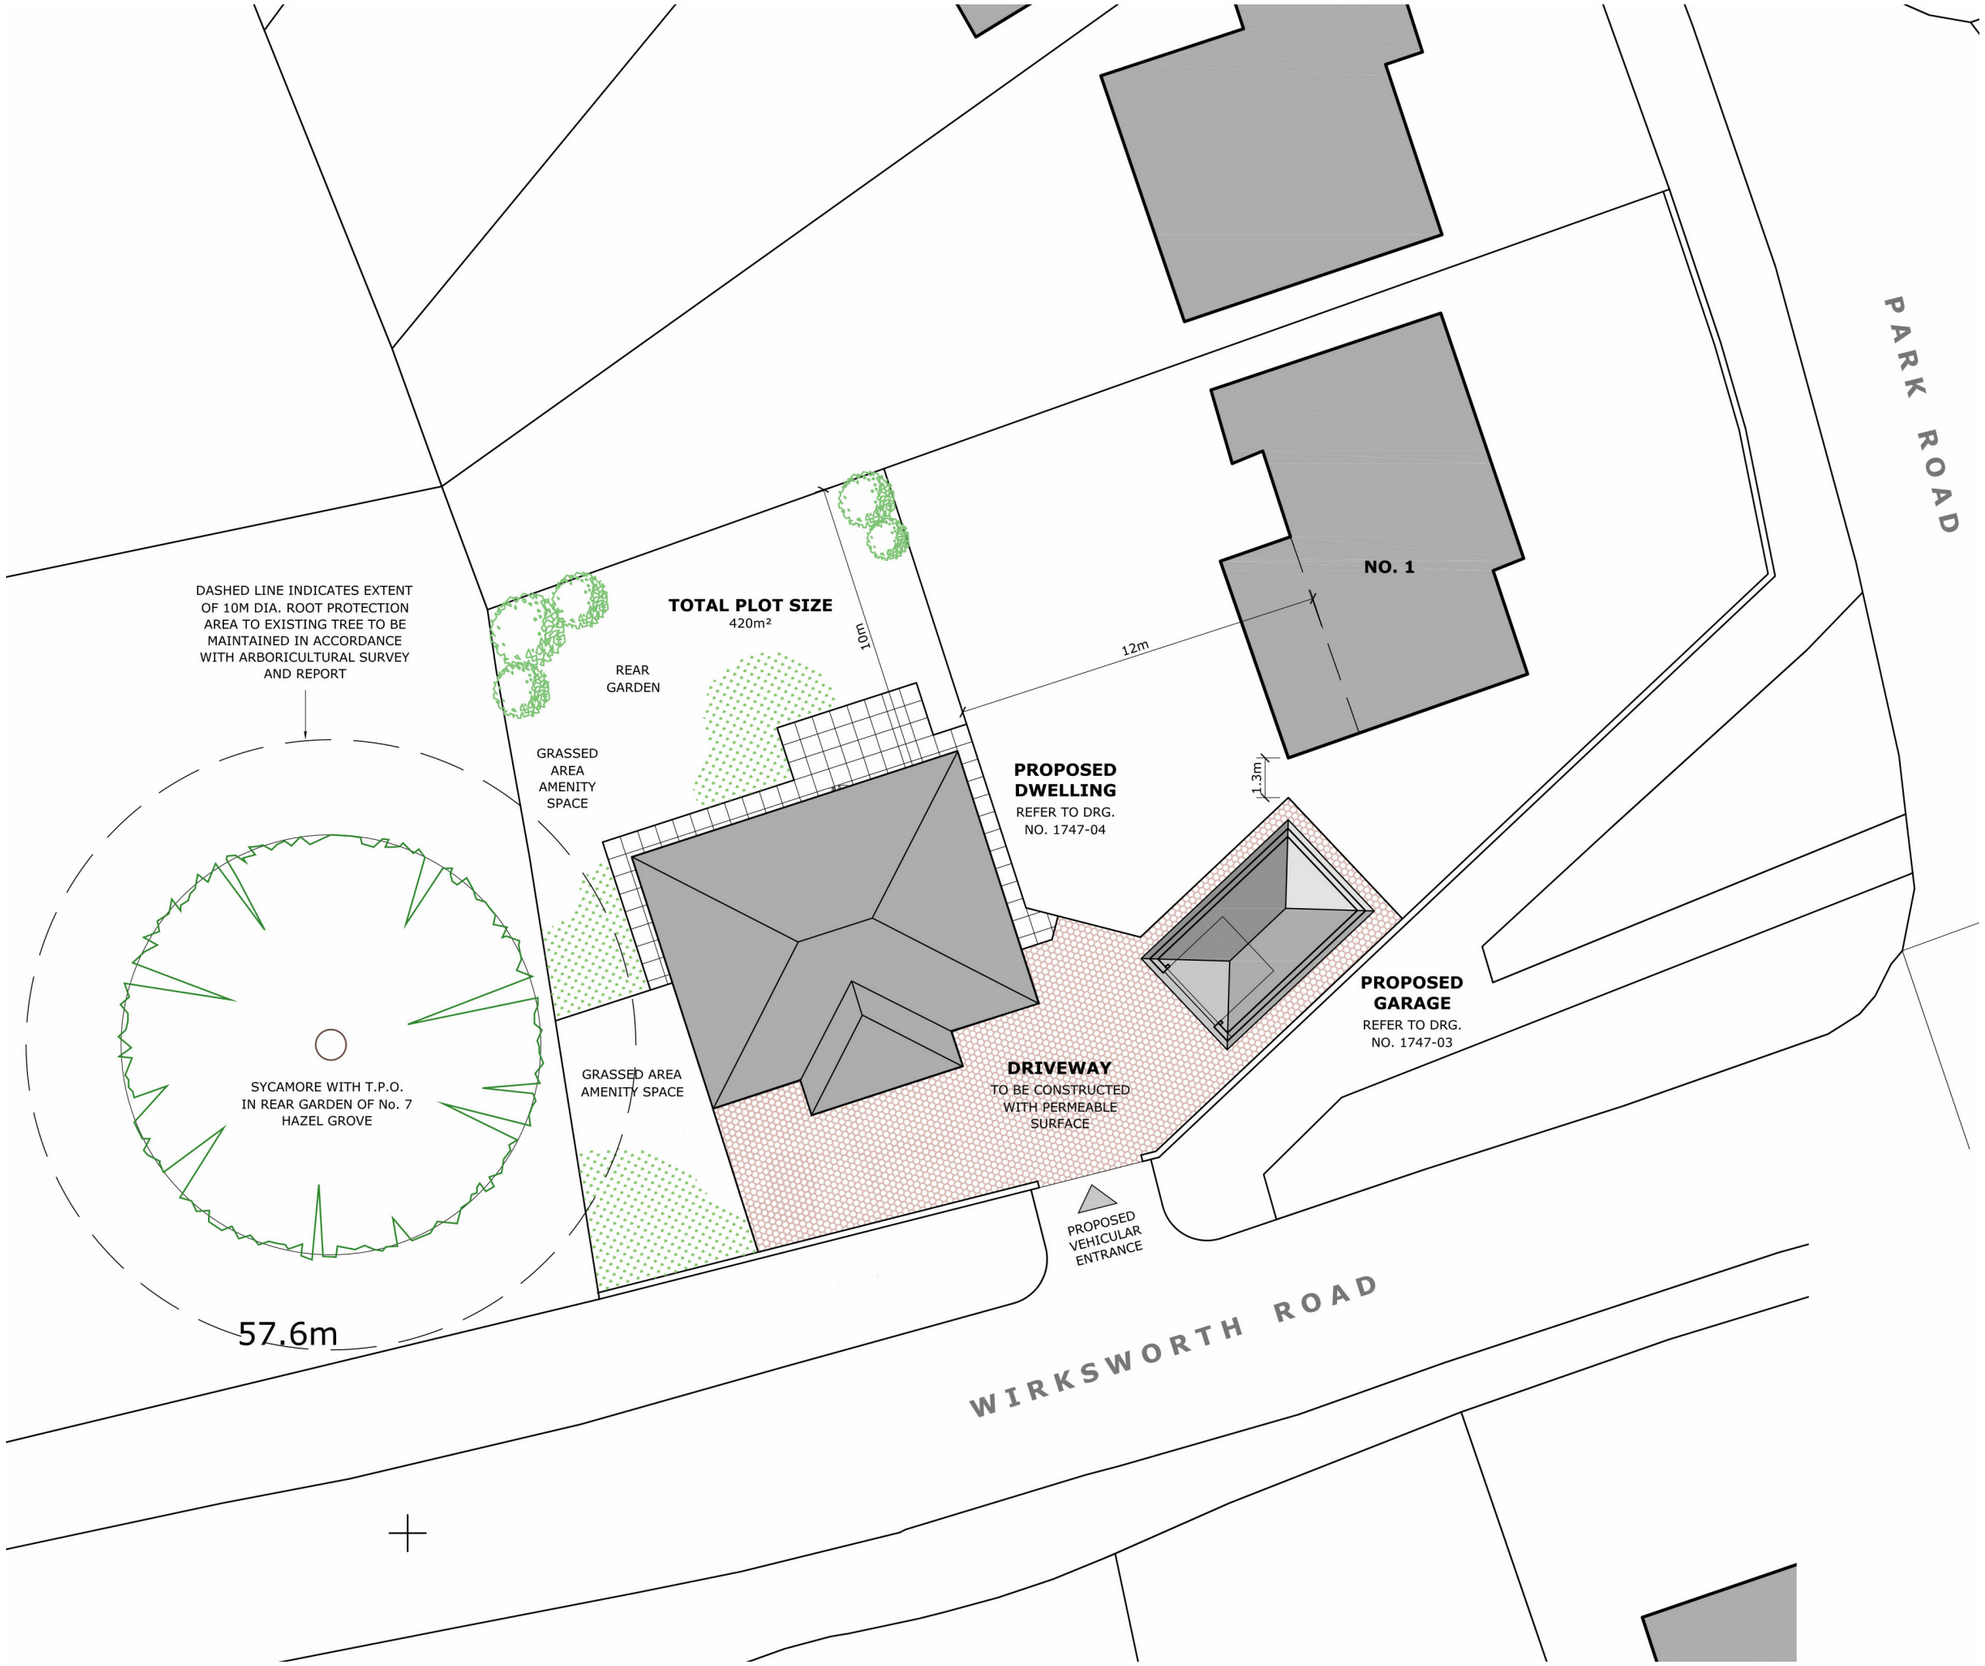

THIS DRAWING USES DRAWINGS LISTED BELOW IN REFERENCES AS BASELINE INFORMATION FOR THE PRODUCTION OF THIS DRAWING. NO DIMENSIONS CAN BE VALIDATED UNTIL FULL SITE SURVEY HAS BEEN CARRIED OUT PRIOR TO CONSTRUCTION. DO NOT SCALE FROM THIS DRAWING.

This document references the following file:-

Reference Name	Status	Revision
21_001-PG-XX-ZZ-M3-I-0001	S0	P01.1

N

REV	DESCRIPTION	DATE	DRAWN/ CHK'D
P01	FIRST ISSUE	28.01.21	MTS/MTS

21_001-CH-XX-ZZ-DR-W-4101

PROPOSED SITE PLAN

PURPOSE OF ISSUE	STATUS	SCALE at A3	REVISION
PLANNING	S2	1 : 200	P01

CLIENT	PROJECT
XXX	NEW DWELLING

ADDRESS

LAND OFF PARK ROAD, WIRKSWORTH ROAD, DUFFIELD.

Chevin Homes

CHEVIN HOMES LTD 44 FRIAR GATE DERBY DE1 1DA. 01332 366873. INFO@CHEVINHOMES.COM

THE REPRODUCTION, DISTRIBUTION AND UTILIZATION OF THIS DRAWING AS WELL AS THE COMMUNICATION OF ITS CONTENTS TO OTHERS WITHOUT EXPRESS AUTHORIZATION IS PROHIBITED. ALL RIGHTS RESERVED.