| Drawing No | Issue Date |
|---|---|
| WD 136 001 PLN 00 | OCT 2020 |



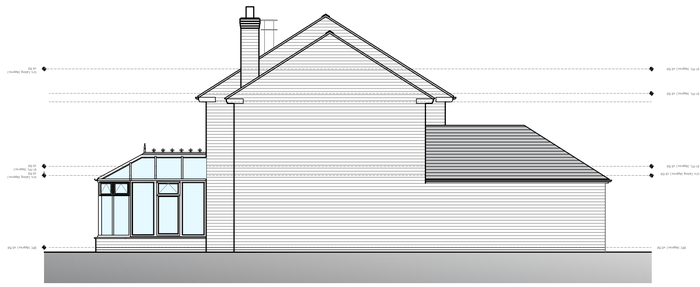

01 REAR ELEVATION | AS EXISTING

0 1m 2m 3m 4m 5m 1 : 100 SCALE 1:100 @ A1



02 SIDE ELEVATION | AS EXISTING

0 1m 2m 3m 4m 5m 1 : 100 SCALE 1:100 @ A1



03 SIDE ELEVATION | AS EXISTING

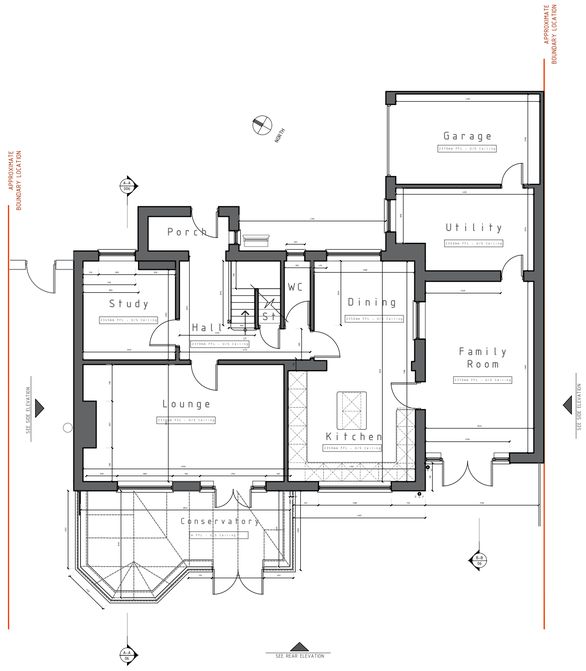
0 1m 2m 3m 4m 5m 1 : 100 SCALE 1:100 @ A1

Notes:

- All dimensions shown are in millimetres, unless otherwise stated. Any use of these dimensions, other than for general reference, should be the subject of third party checking on site.
- it is essential this drawing is read in conjunction with all other drawing and documents in the drawing series.
- any work that is carried out on the basis of this drawing should be carried out to all relevant British Standards and associated manufacturer's instructions/recommendations.
- contractors carrying out any work associated with this drawing, will be deemed to include in their price all work intrinsically necessary in addition to the works detailed and also for verifying all dimensions prior to work commencing.
- This drawing is to be used for planning purposes only. All building work is to conform with 1991 Building Regulations and all subsequent revised documents to the satisfaction of the Building Control Officer.
- Copyright retained in accordance with the copyright, design, and patience act 1988.
- DO NOT SCALE OFF DRAWINGS. Window/Door manufacturer is to check and measure opening dimensions on site.


KEY

- Existing Masonry
- Proposed Construction
- Tiled Roof finish
- Flat roof Finish
- Site Boundary
- Adjacent land ownership





04 GROUND FLOOR PLAN | AS EXISTING

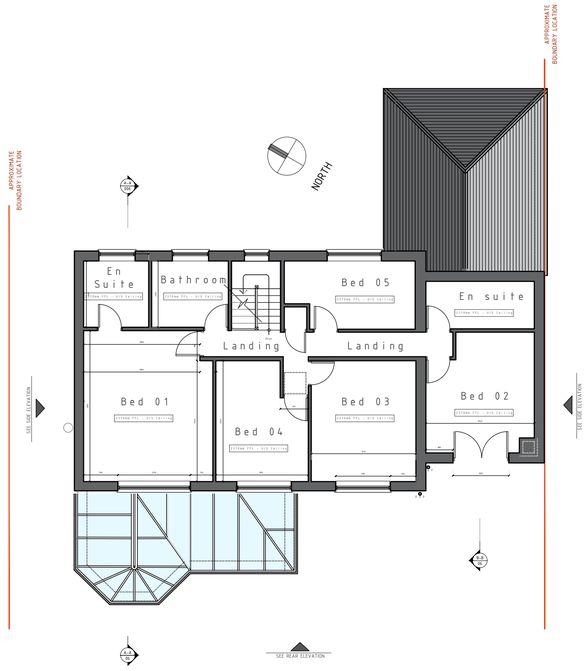0 1m 2m 3m 4m 5m 1 : 100 SCALE 1:100 @ A1




05 FIRST FLOOR PLAN | AS EXISTING

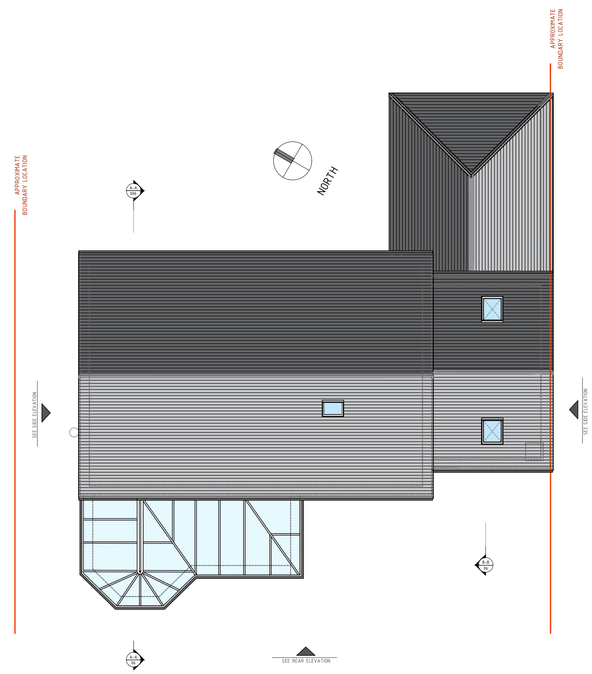0 1m 2m 3m 4m 5m 1 : 100 SCALE 1:100 @ A1




06 ROOF PLAN | AS EXISTING

0 1m 2m 3m 4m 5m 1 : 100 SCALE 1:100 @ A1





06 LOCATION PLAN

SCALE 1:1250 @ A1




07 SECTION A-A | AS EXISTING

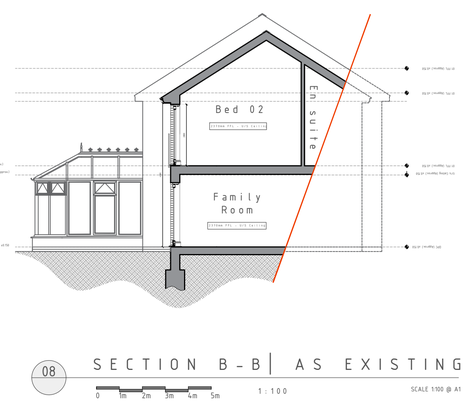0 1m 2m 3m 4m 5m 1 : 100 SCALE 1:100 @ A1




08 SECTION B-B | AS EXISTING

0 1m 2m 3m 4m 5m 1 : 100 SCALE 1:100 @ A1




05 BLOCK PLAN

SCALE 1:500 @ A1

Client: Mr & Mrs Julie & Graham Pollock
14 Woodlands Lane
Quarndon
Derby
DE22 5JU

Drawing status: EXISTING INFORMATION

Scale: 1:50 / 1:100 @ A1

Do not scale directly from drawing, any dimensions required should be confirmed on site by relevant parties.

Project title:

Single Storey Rear Living Room Extension at 14 Woodlands Lane

Drawing title:

Plans & Elevations as Existing

Drawing number: WD 136 001 PLN 01

| Rev. | Revision Date: | Description of Revision: | Drawn | Checked |
|---|---|---|---|---|
| PE0 | 22/10/20 | Existing Pack issue | JW | JW |
| PLN | 18/12/20 | Planning | JW | JW |
| | | | | |
| | | | | |

All rights reserved. No part of this document may be reproduced, stored in a retrieval system, or transmitted, in any form or by any means, electronic, mechanical, photocopying, recording or otherwise, without the prior written permission of the copyright owner.