Revision		Date
REV A	Floor plan and elevational amendments for LPA and-client	15012021 TH

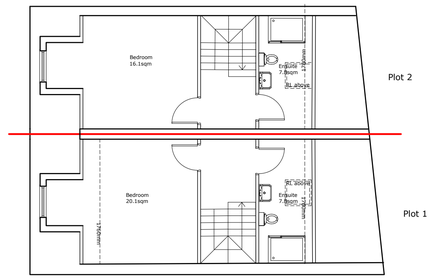

Second Floor Plan as Proposed
Scale 1:100

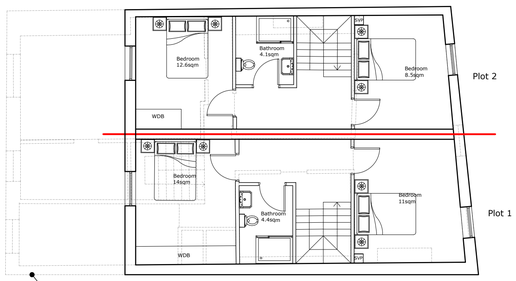

First Floor Plan as Proposed
Scale 1:100

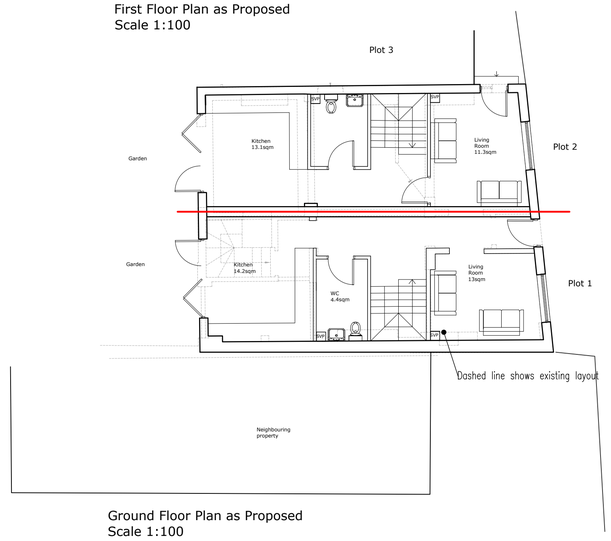

Ground Floor Plan as Proposed
Scale 1:100

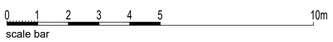

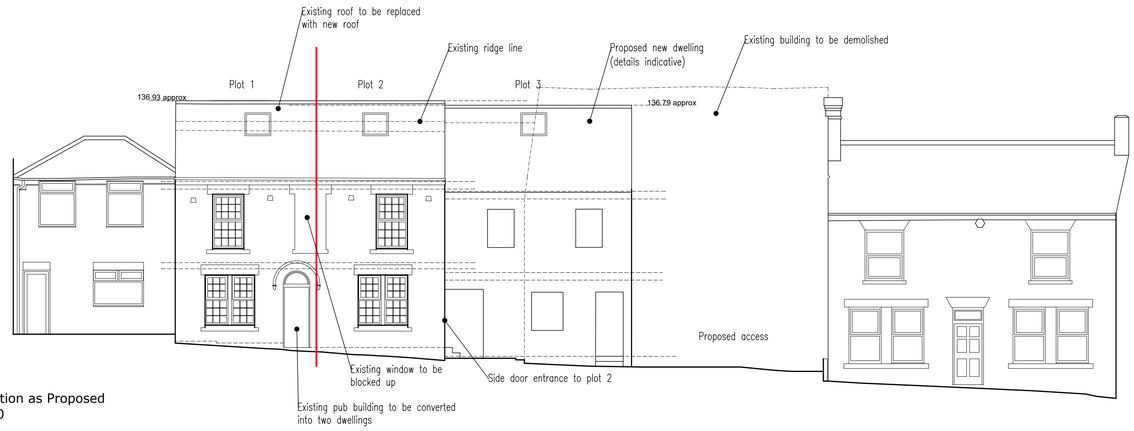

Front Elevation as Proposed
Scale 1:100

Datum: 125.00m.

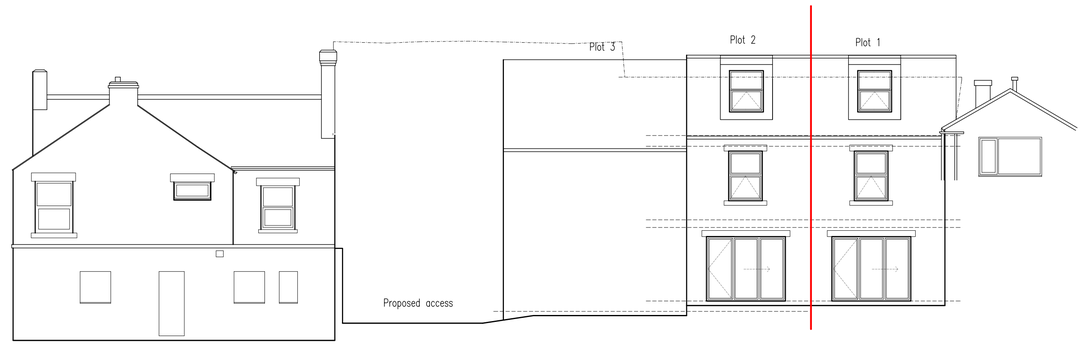

Rear Elevation as Proposed
Scale 1:100

Datum: 125.00m.

PlanningDesign
Second Floor, Suite 3
Woburn House
Vernon Gate
Derby DE1 1UL
Tel: 01332 347 371
E-mail: info@planningdesign.co.uk
www.planningdesign.co.uk

CLIENT
David Greer

STATUS:
PLANNING

PROJECT DESCRIPTION:
Proposed conversion of existing pub and 2 new dwellings at the Out of Town Inn, Butterley Hill, Ripley

DRAWING TITLE:
Plans and Elevations as proposed

DRAWN BY:	CHECKED BY:
JC/TH	FCL
DRAWING NUMBER:	REVISION:
006	A
SCALE:	DATE:
1:100 @A1	April 2020

DRAWING REF:
2685-006

© COPYRIGHT EXISTS ON THE DESIGNS AND INFORMATION SHOWN ON THIS DRAWING: The Contractor must verify all dimensions on site before making shop drawings or commencing work of any kind. No dimensions to be scaled from this drawing. Architect to be notified of any discrepancies in dimensions immediately