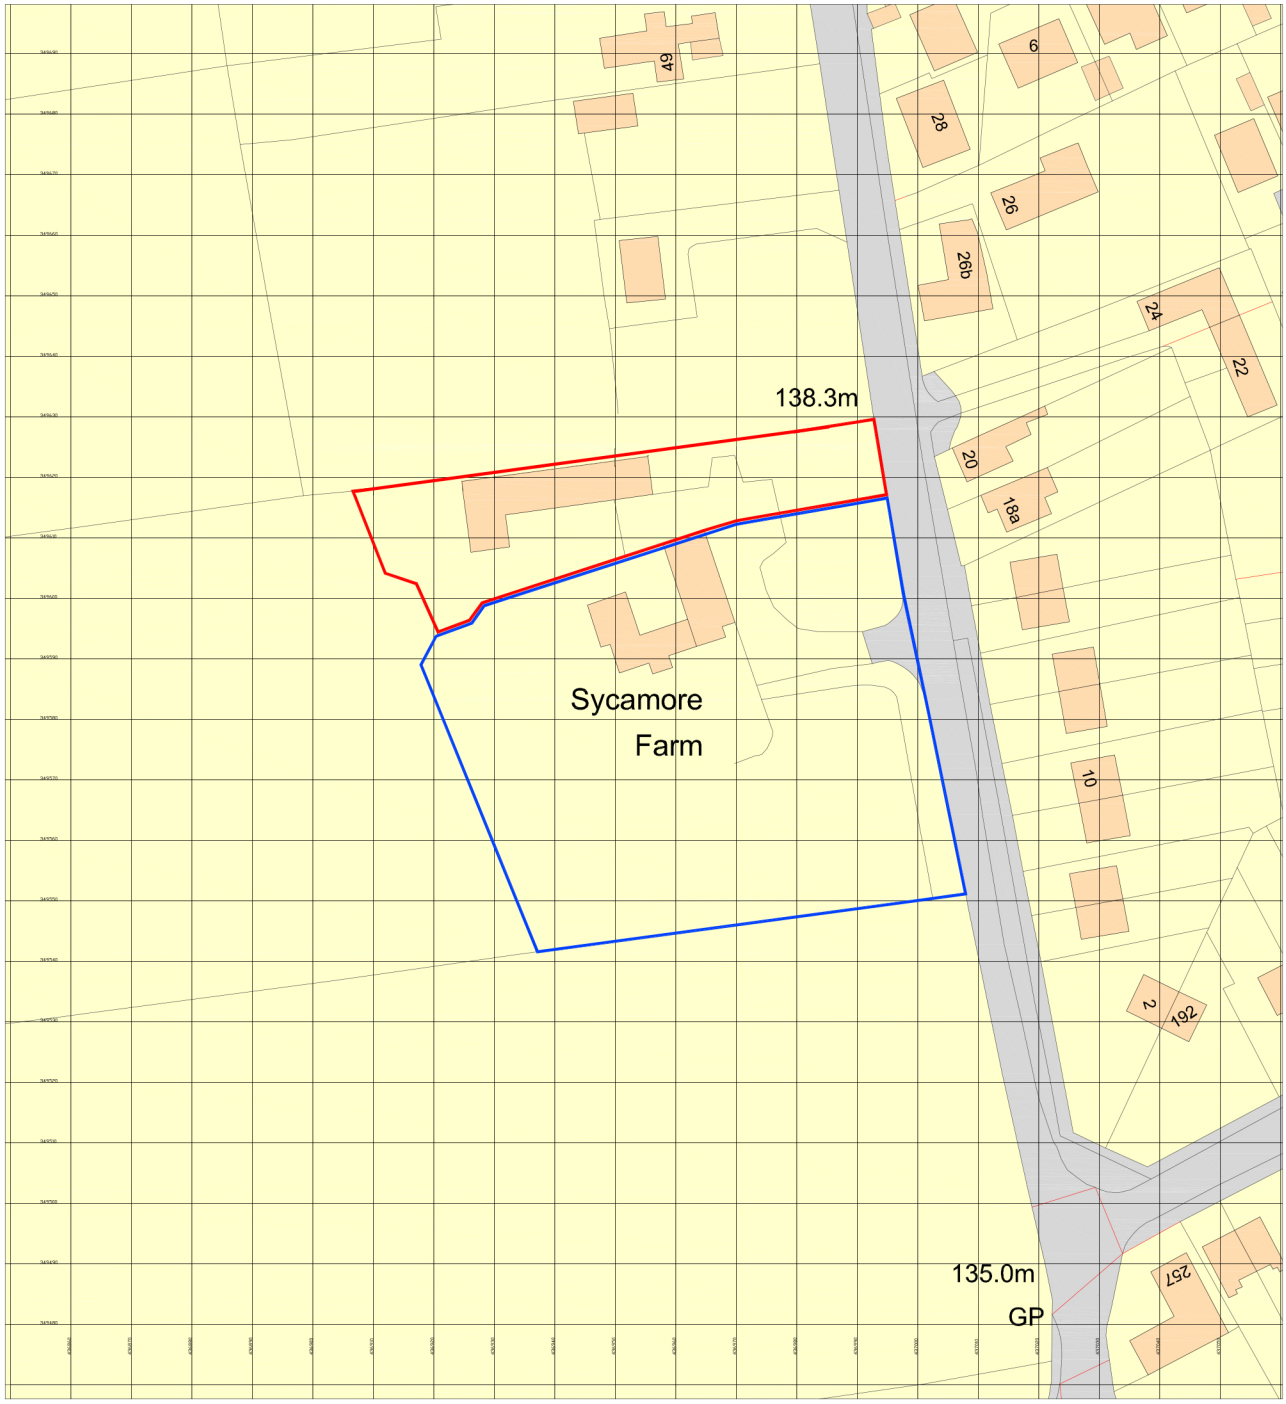


Ordnance Survey, (c) Crown Copyright 2014. All rights reserved. Licence number 100022432

25m SCALE 1:1250

notes:
Do not scale this drawing.
All dimensions to be checked on site

revisions
03/02/2021 Red line amended.

chk

job title Sycamore Farm
Heage

dwg title Site Location Plan

dwg no. 128 (02) 001

revision

date March 2014

drawn ME

scale 1:1250

checked

status Preliminary

A4

plan A architecture

t. 0115 9411211
e. info@planaarc.co.uk
w. www.planaarc.co.uk
50 High Pavement, Nottingham NG1 1HW.

© copyright Plan A Architecture Ltd. Company No. 07616079