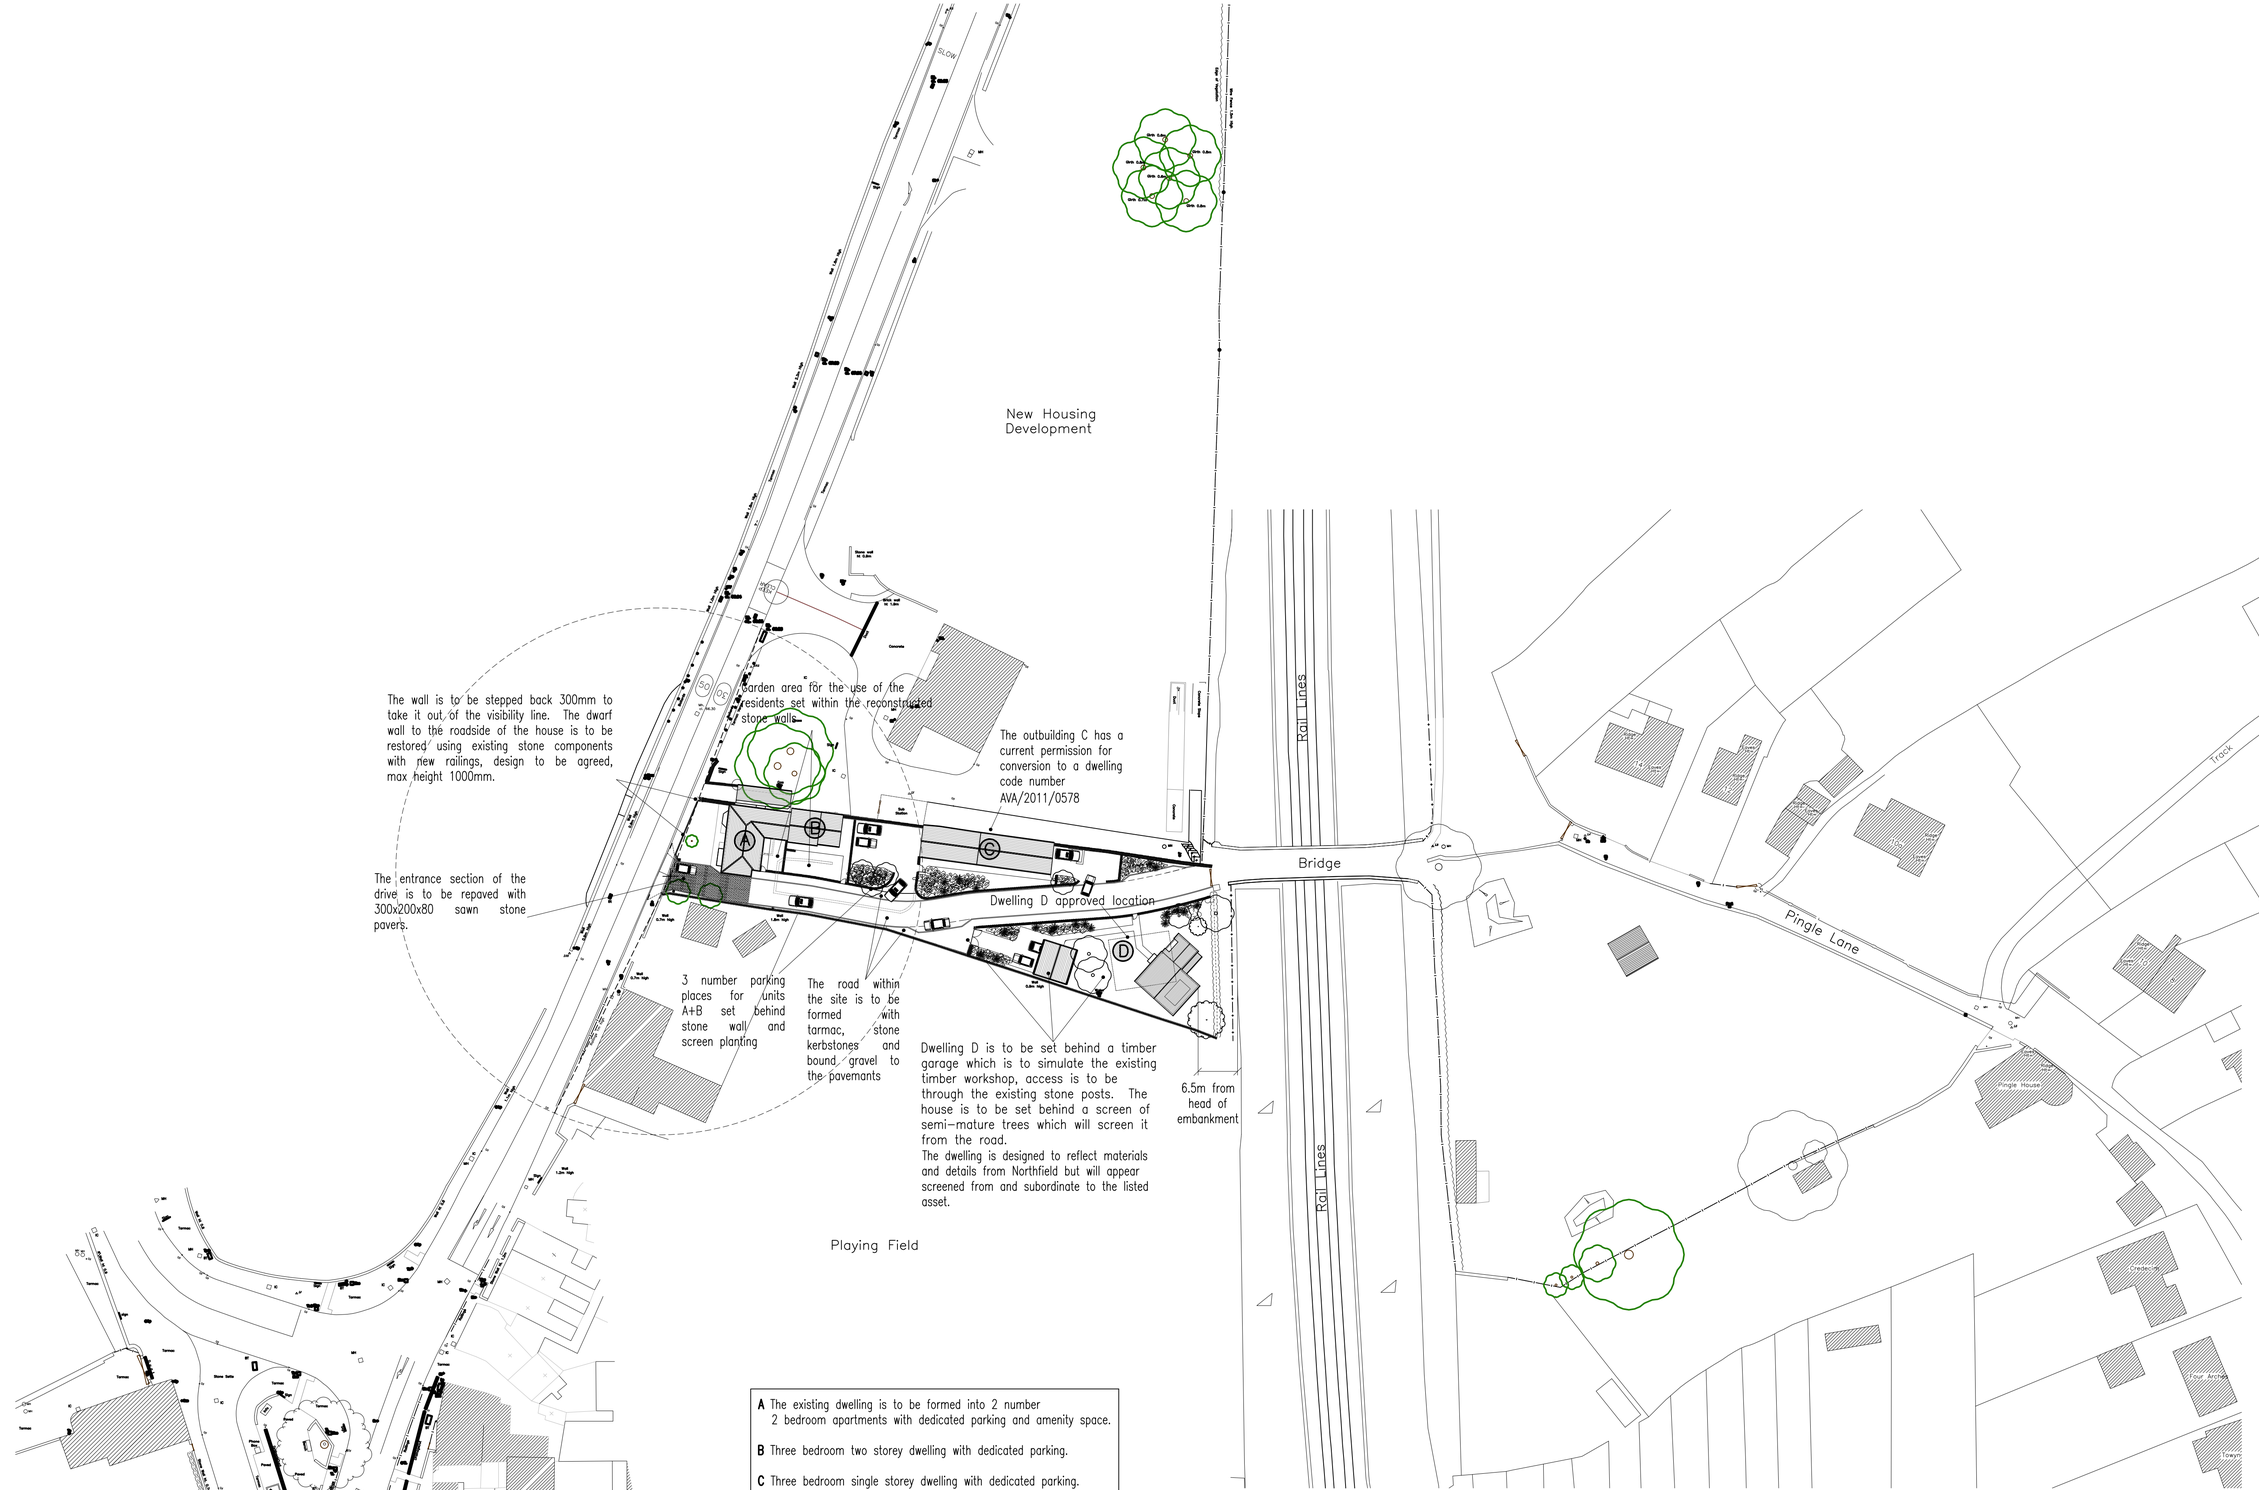


A The existing dwelling is to be formed into 2 number 2 bedroom apartments with dedicated parking and amenity space.

B Three bedroom two storey dwelling with dedicated parking.

C Three bedroom single storey dwelling with dedicated parking.

D Four bedroom two storey dwelling with timber double garage.

Project.
Housing Development
Upper Northfield Close
Belper, Derbyshire

Title.
Housing Develpment

Feature.
Proposed Site Plan

Client.
Carter Construction Ltd

Drawing No.
17419/NS/X/100

gla
architecture
design • technology
Gino Lombardo Associates Ltd. 42 Friar Gate, Derby, DE1 1DA.
tel: 01332 342990 I email: mail@gla-ltd.co.uk.
web: www.gla-ltd.co.uk
© designs and details are copyright and cannot be used without permission