


© wireframe studio Ltd 2017

this infromation is confidential and the copyright of wireframe studio Ltd. do not scale from this drawing. all dimensions and levels to be verified on site prior to manufacture of any componant. read drawing in conjunction with all other contract documentation

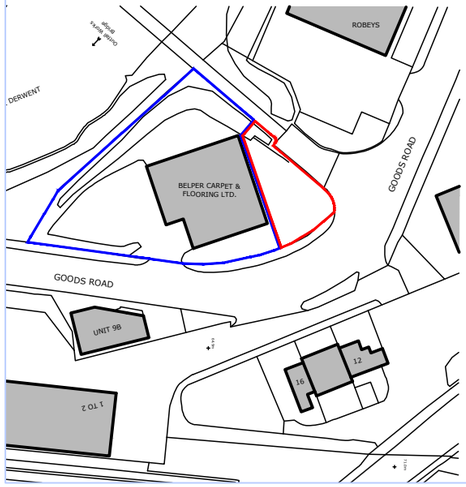

LOCATION PLAN
1:1250

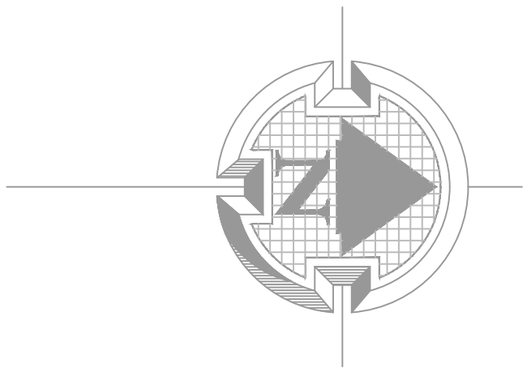

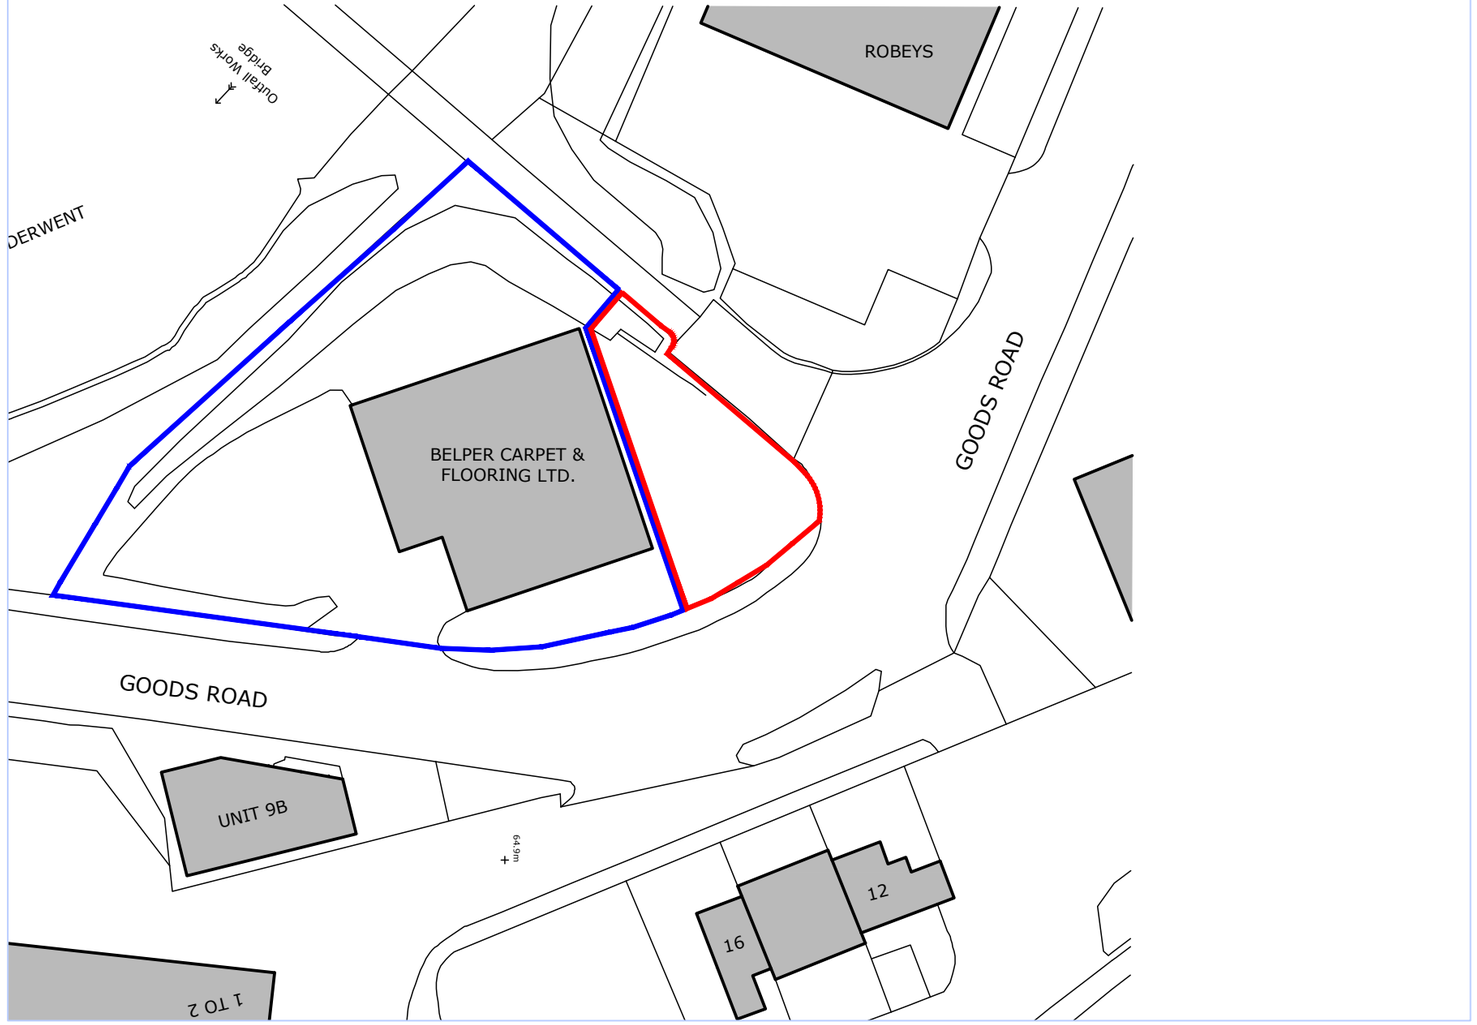

BLOCK PLAN
1:500

FOR PLANNING APPROVAL

rev	description	date
P1	ISSUED FOR PLANNING APPROVAL	09/02/2021

w i r e f r a m e s t u d i o Ltd

Studio One, Menzels Court, 301 Ecclesall Road, S11 8NX tel - 0114 266 9903 mail- studio@wireframestudio.co.uk

project title	project no	rev	scale
LAND ADJ. BELPER CARPET & FLOORING LTD. UNIT 9, RIVERSIDE GOODS ROAD, BELPER	1814	P1	1:1250 & 1:500 @ A3

drawing title	drawing no	date	drawn
LOCATION AND BLOCK PLANS	04	9th FEB 2021	AJT