
© wireframe studio Ltd 2021
this information is confidential and the copyright of wireframe studio Ltd. do not scale from this drawing. all dimensions and levels to be verified on site prior to manufacture of any componant. read drawing in conjunction with all other contract documentation
www.wireframestudio.co.uk - 0114 2669903

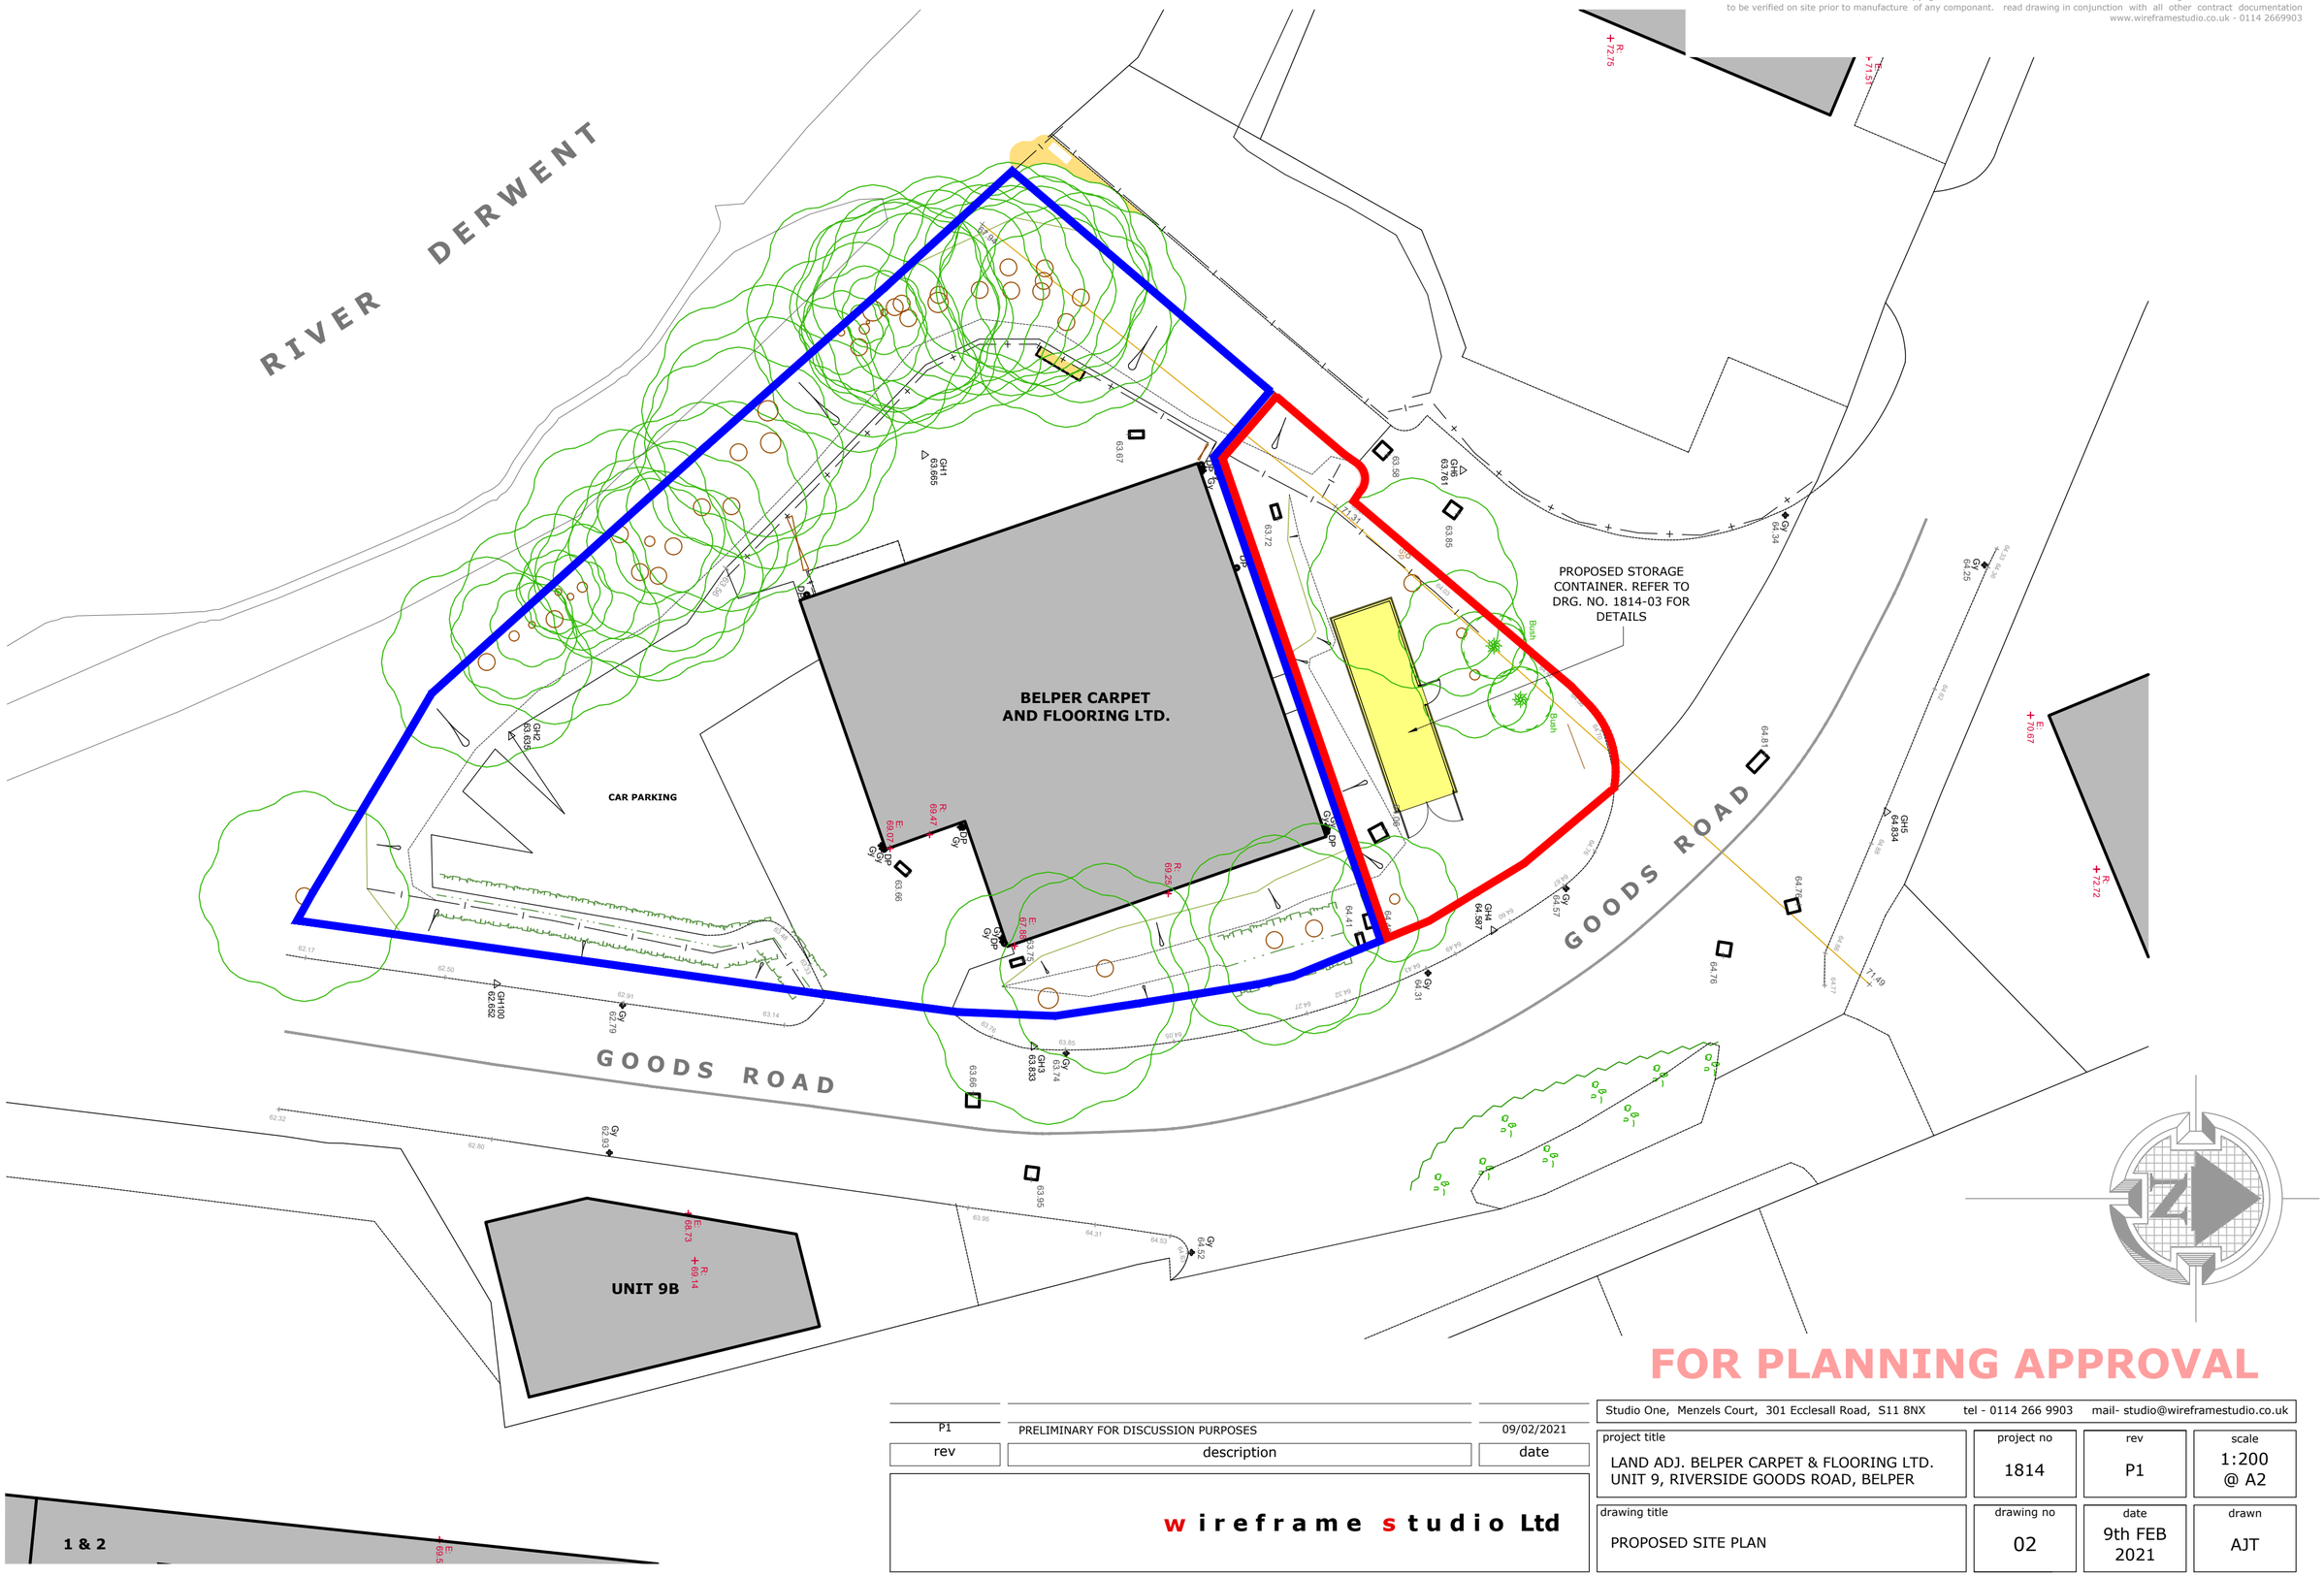

FOR PLANNING APPROVAL

rev	description	date
P1	PRELIMINARY FOR DISCUSSION PURPOSES	09/02/2021

wireframe studio Ltd

Studio One, Menzels Court, 301 Ecclesall Road, S11 8NX tel - 0114 266 9903 mail- studio@wireframestudio.co.uk

project title	project no	rev	scale
LAND ADJ. BELPER CARPET & FLOORING LTD. UNIT 9, RIVERSIDE GOODS ROAD, BELPER	1814	P1	1:200 @ A2

drawing title	drawing no	date	drawn
PROPOSED SITE PLAN	02	9th FEB 2021	AJT