© wireframe studio Ltd 2020


this information is confidential and the copyright of wireframe studio Ltd and has been prepared on behalf of Dan-Wood. do not scale from this drawing. all dimensions and levels to be verified on site prior to manufacture of any componant. read drawing in conjunction with all other contract documentation - studio@wireframestudio.co.uk - www.wireframestudio.co.uk - 0114 2669903




front elevation
1:100




side elevation
1:100

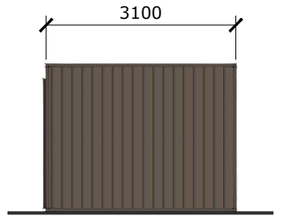


rear elevation
1:100

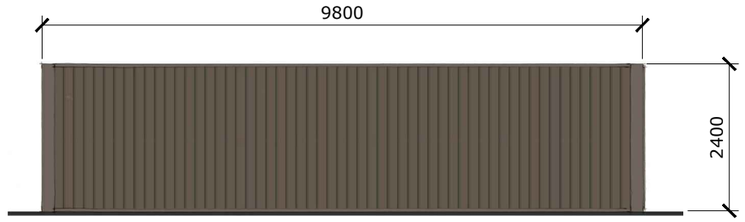

side elevation
1:100

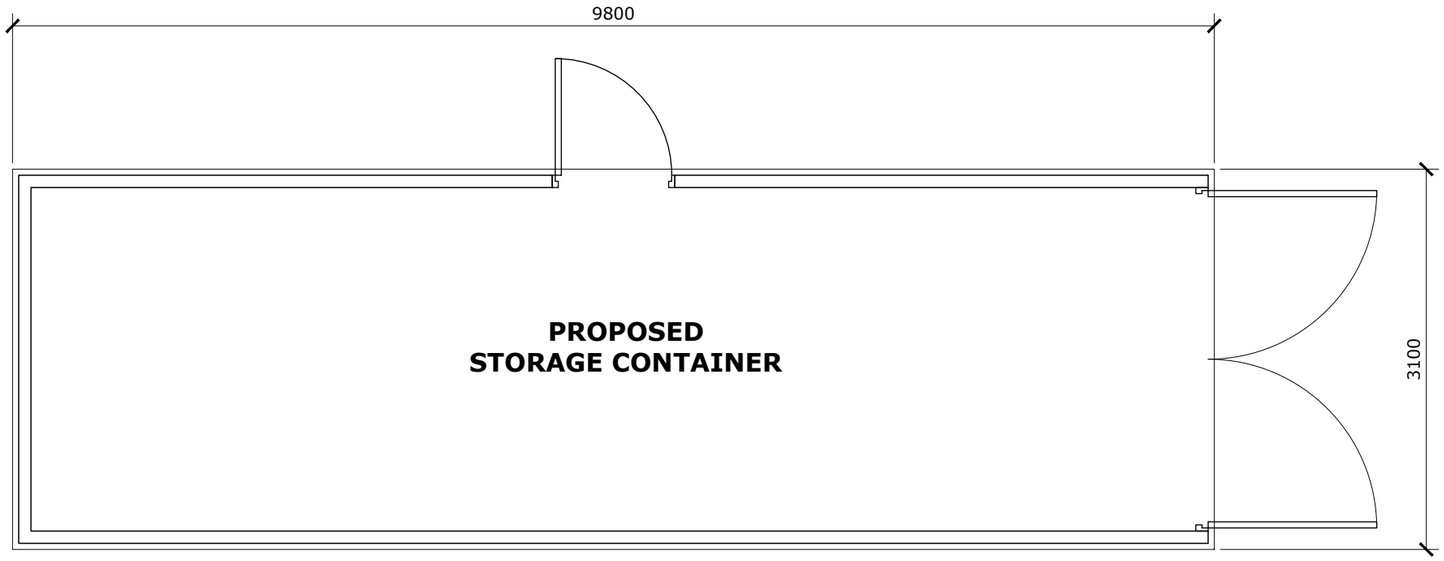

storage container plan
1:50

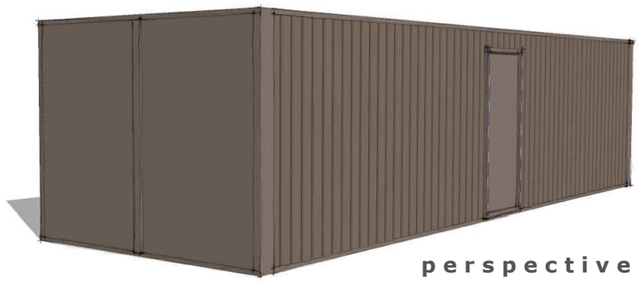

perspective

FOR PLANNING APPROVAL

rev	description	date
P1	ISSUED FOR PLANNING APPROVAL	09/02/2021

wireframe studio Ltd

Studio One, Menzels Court, 301 Ecclesall Road, S11 8NX tel - 0114 266 9903 mail- studio@wireframestudio.co.uk

project title	project no	rev	scale
LAND ADJ. BELPER CARPET & FLOORING LTD. UNIT 9, RIVERSIDE GOODS ROAD, BELPER	1814	P1	1:50 & 1:100 @ A3

drawing title	drawing no	date	drawn
PROPOSED STORAGE CONTAINER PLAN AND ELEVATIONS	03	9th FEB 2021	AJT