
UK MAP CENTRE .com

Brad Green

North

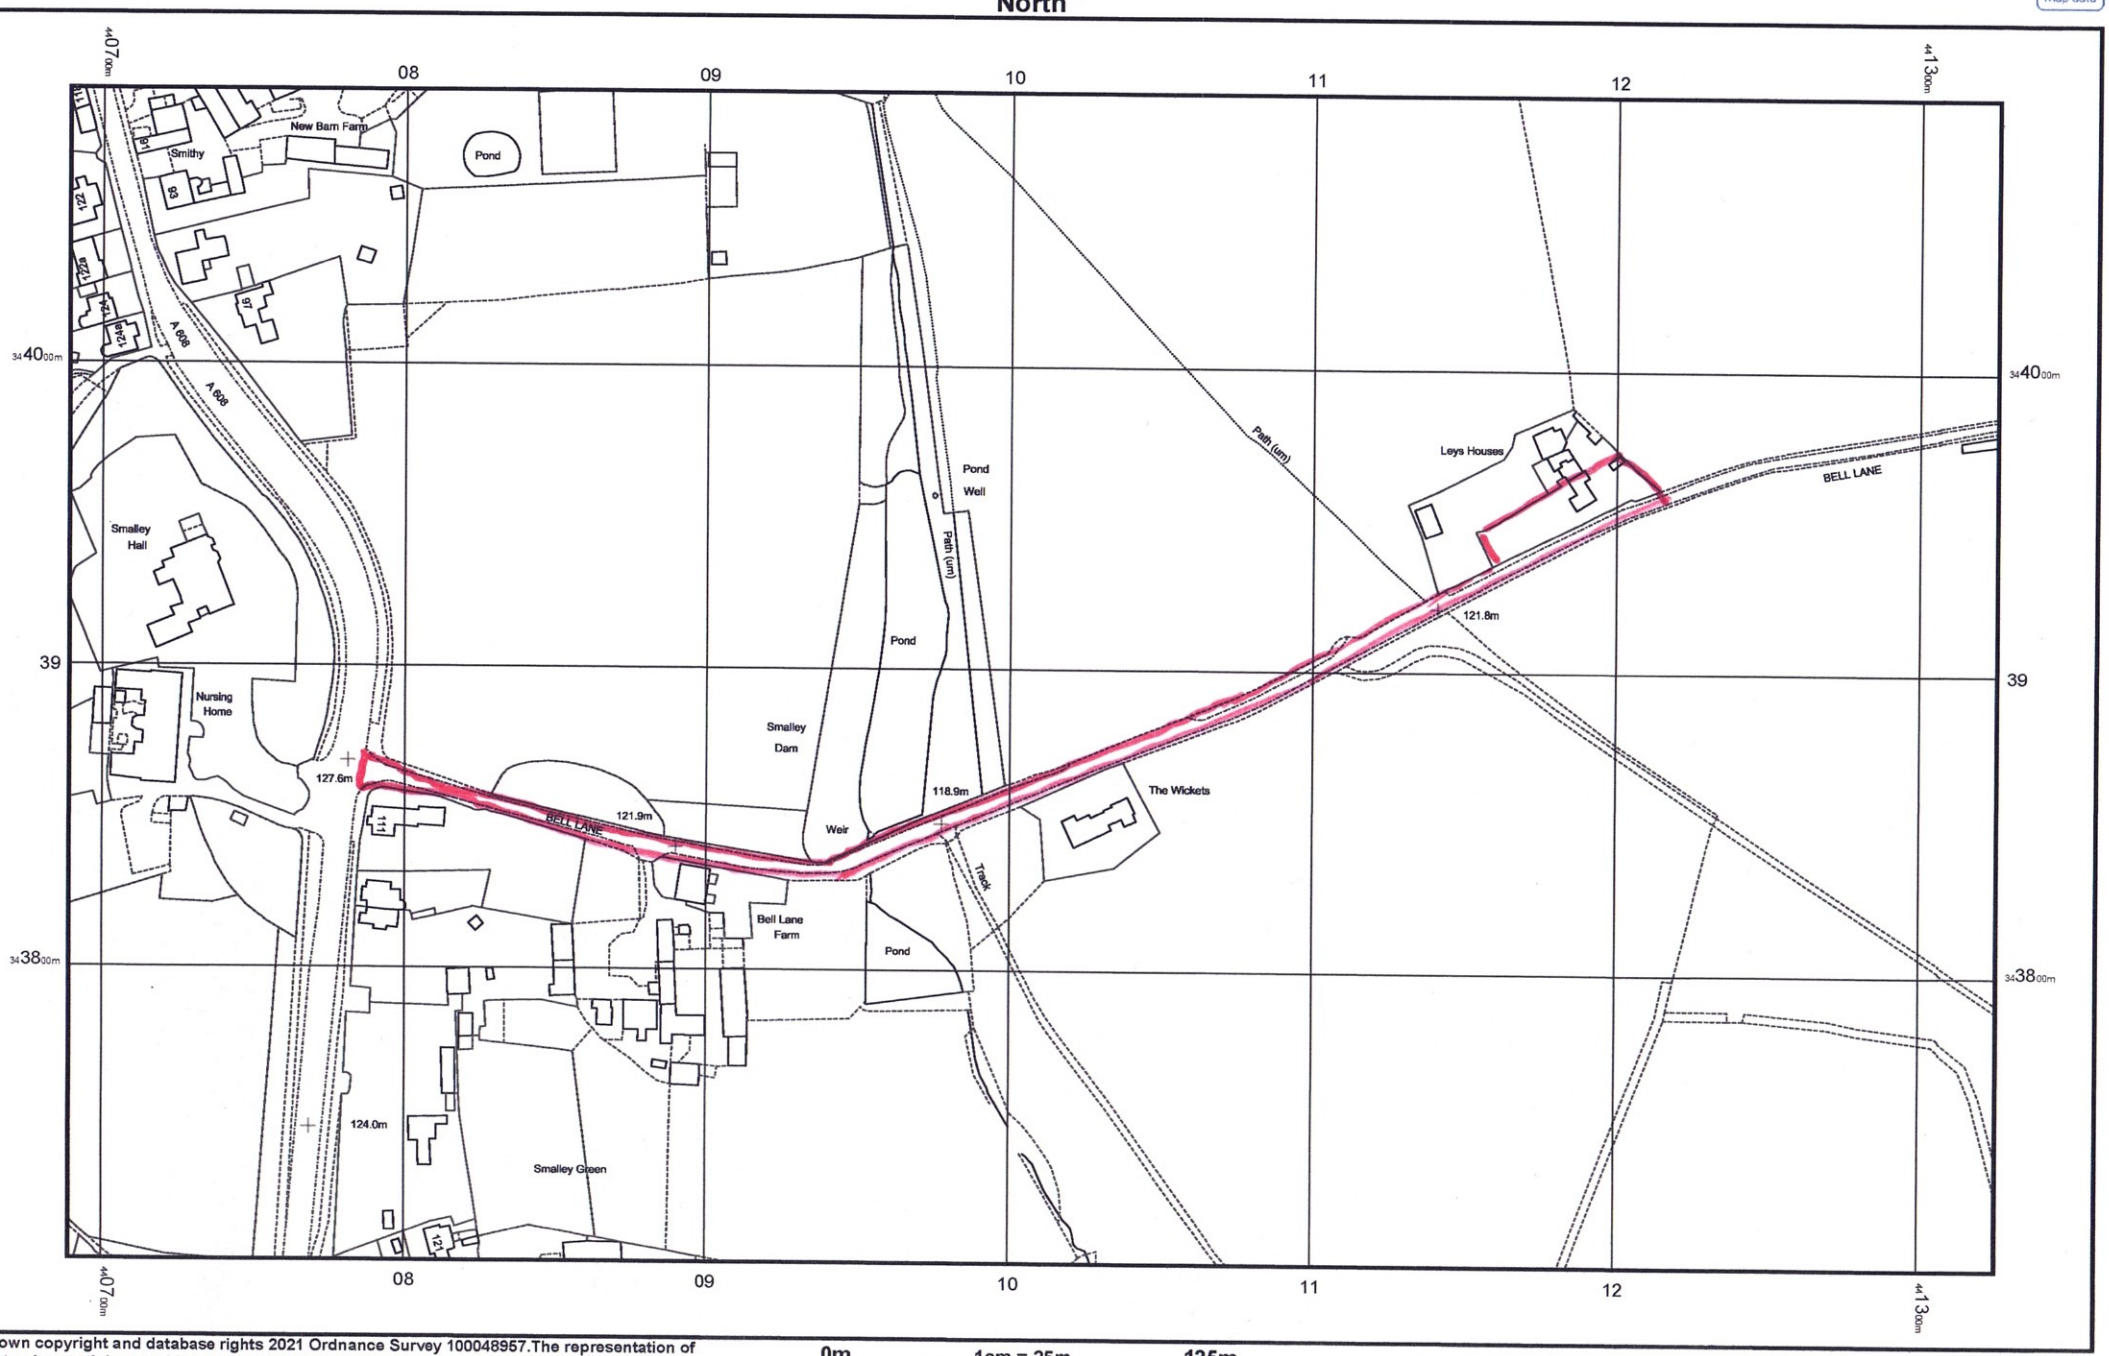

© Crown copyright and database rights 2021 Ordnance Survey 100048957.The representation of road, track or path is no evidence of a boundary or right of way. The representation of features as lines is no evidence of a property boundary.

0m 1cm = 25m 125m

Scale 1:2500

Supplied by: www.ukmapcentre.com
Serial No: 204458
Centre Coordinates:441008,343897
Production Date: 05/02/2021 09:30:14