
NEW DWELLING Windley Lane
Windley Derbyshire

STREET SCENE / SECTION
AND RURAL VIEW


Scales	Date	Drawing No.	Rev.
1:100	27.12.20	2020-10	A



The Rural View Scale 1:100

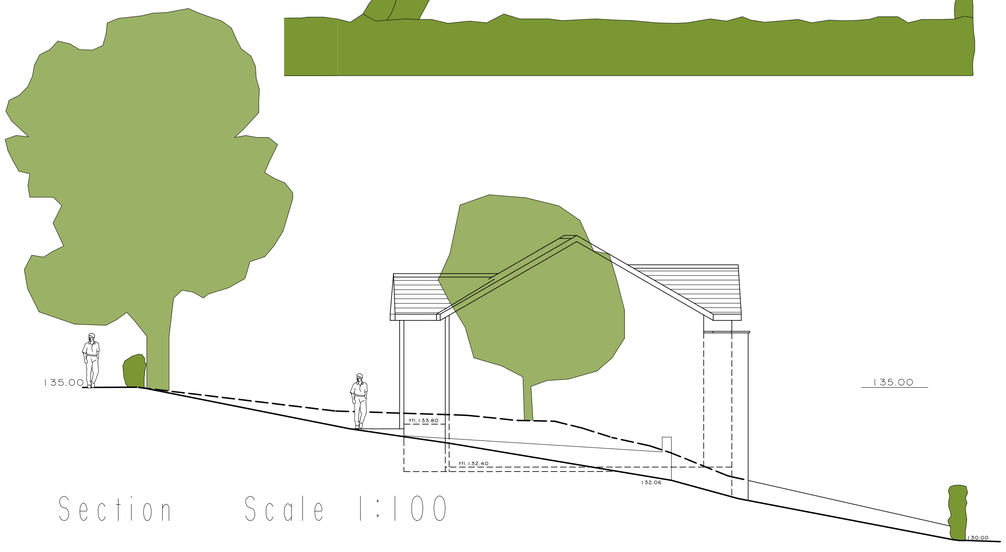

Section Scale 1:100

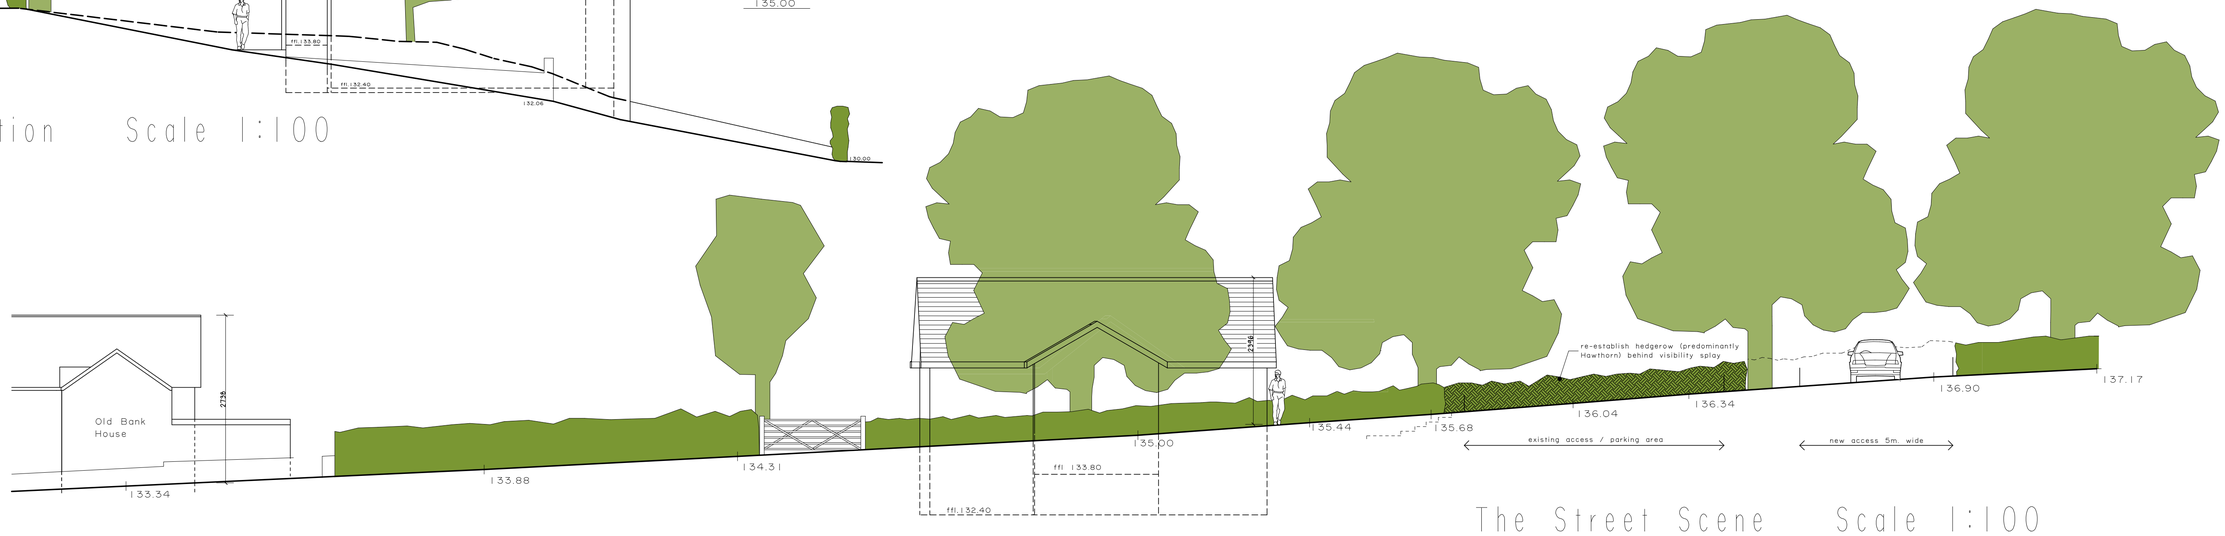

The Street Scene Scale 1:100