
NEW DWELLING Windley Lane
Windley Derbyshire

BLOCK PLAN / LANDSCAPE PROPOSALS

Scales	Date	Drawing No.	Rev.
1:200	Nov.2020	2020-5	A

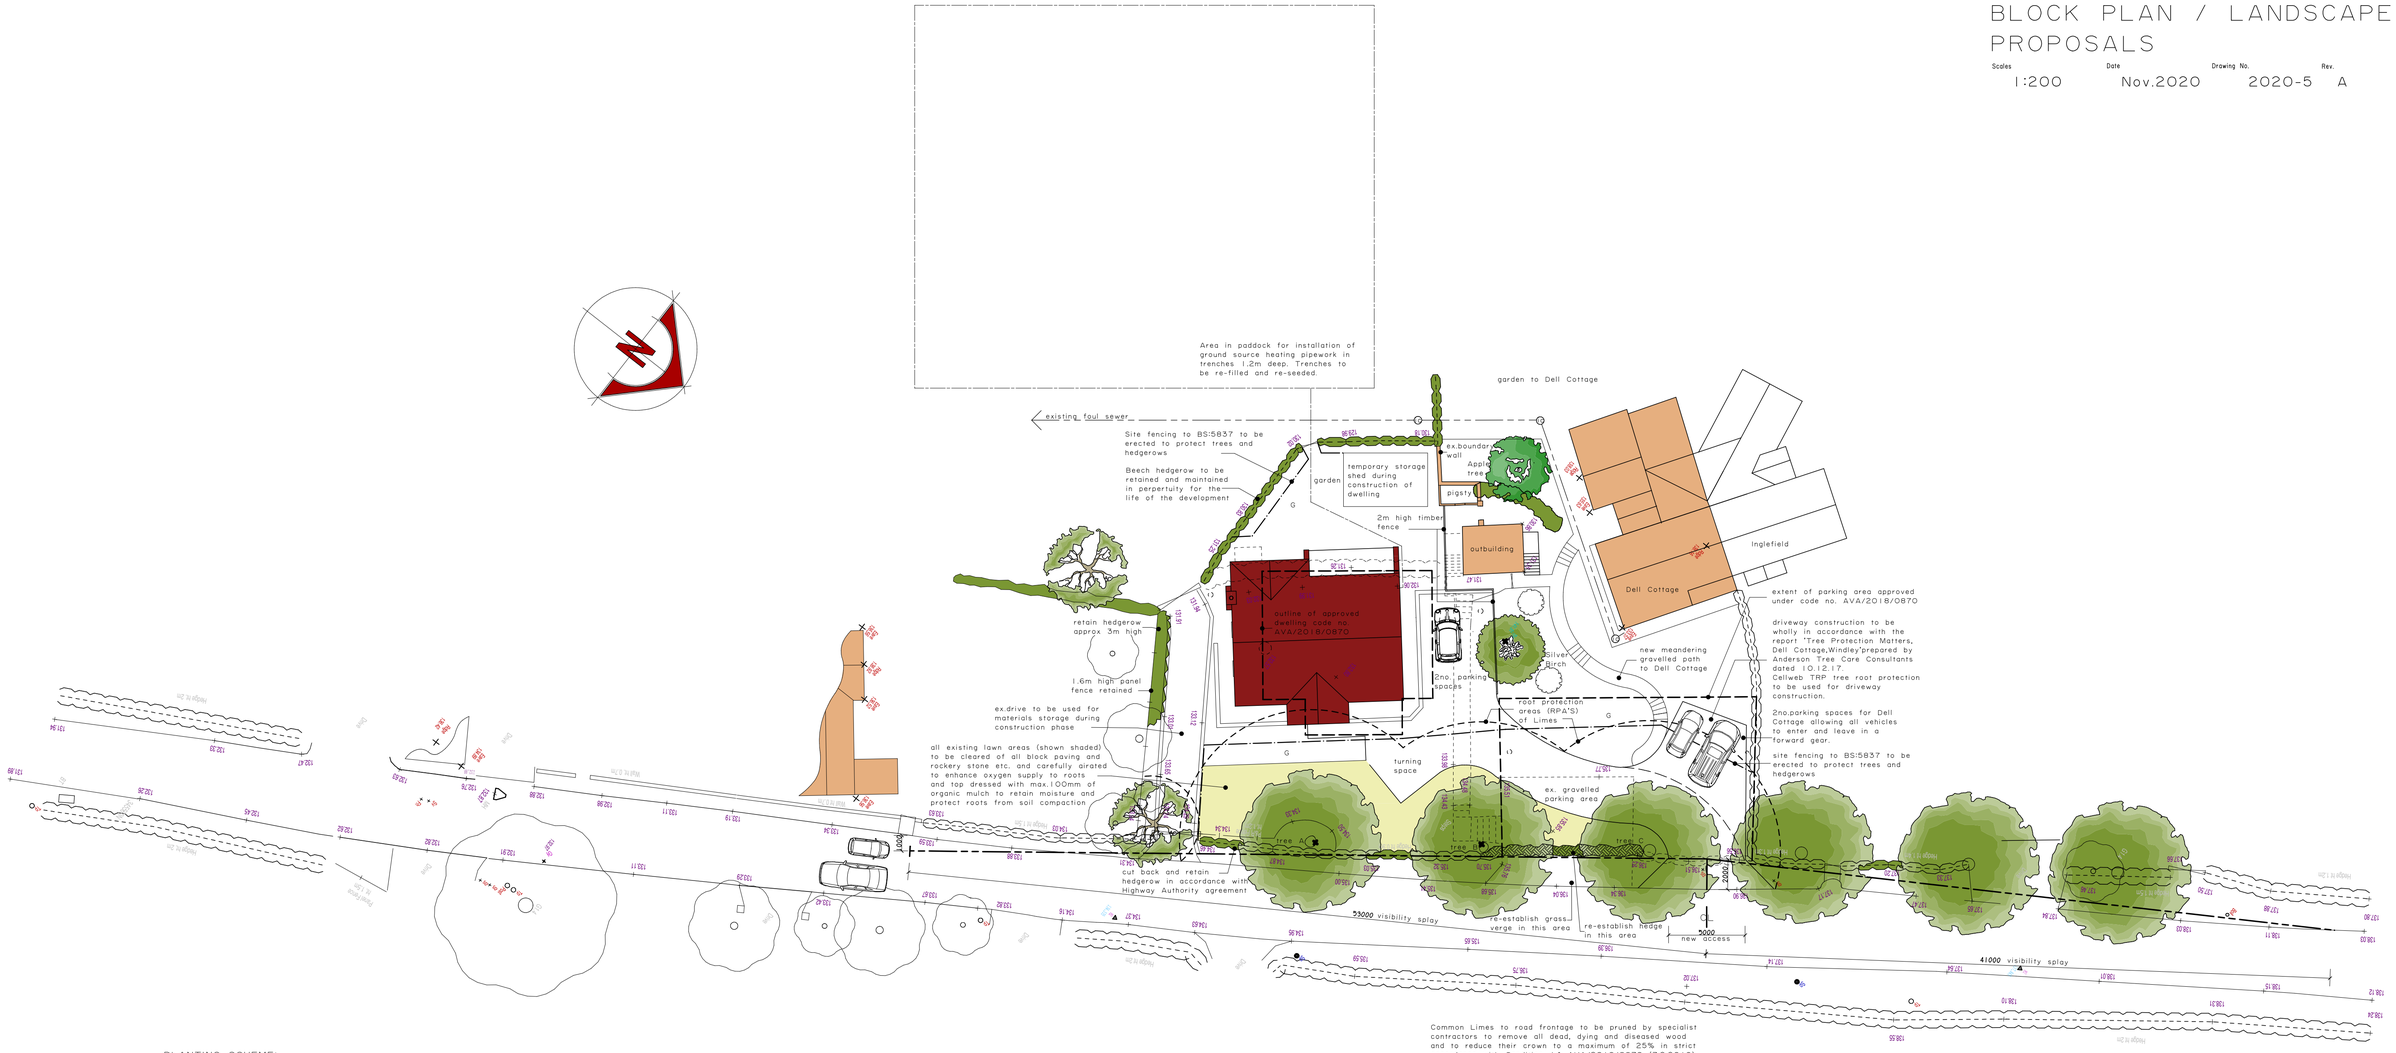

PLANTING SCHEME:

Specimen trees to be 2.4-3.0m. in height with stem girth of 80-100mm. staked and tied with durable expandable rubber ties and planted in pits containing friable topsoil with slow release fertiliser (4oz. per pit).

1 SILVER BIRCH Betula Pendula medium

2 HOLLY (15%) Ilex Aquifolium small

3 HAWTHORN (85%) Crataegus monogyna small

G -Areas to be levelled, graded and turfed / seeded with good quality lawn turf / seed.