

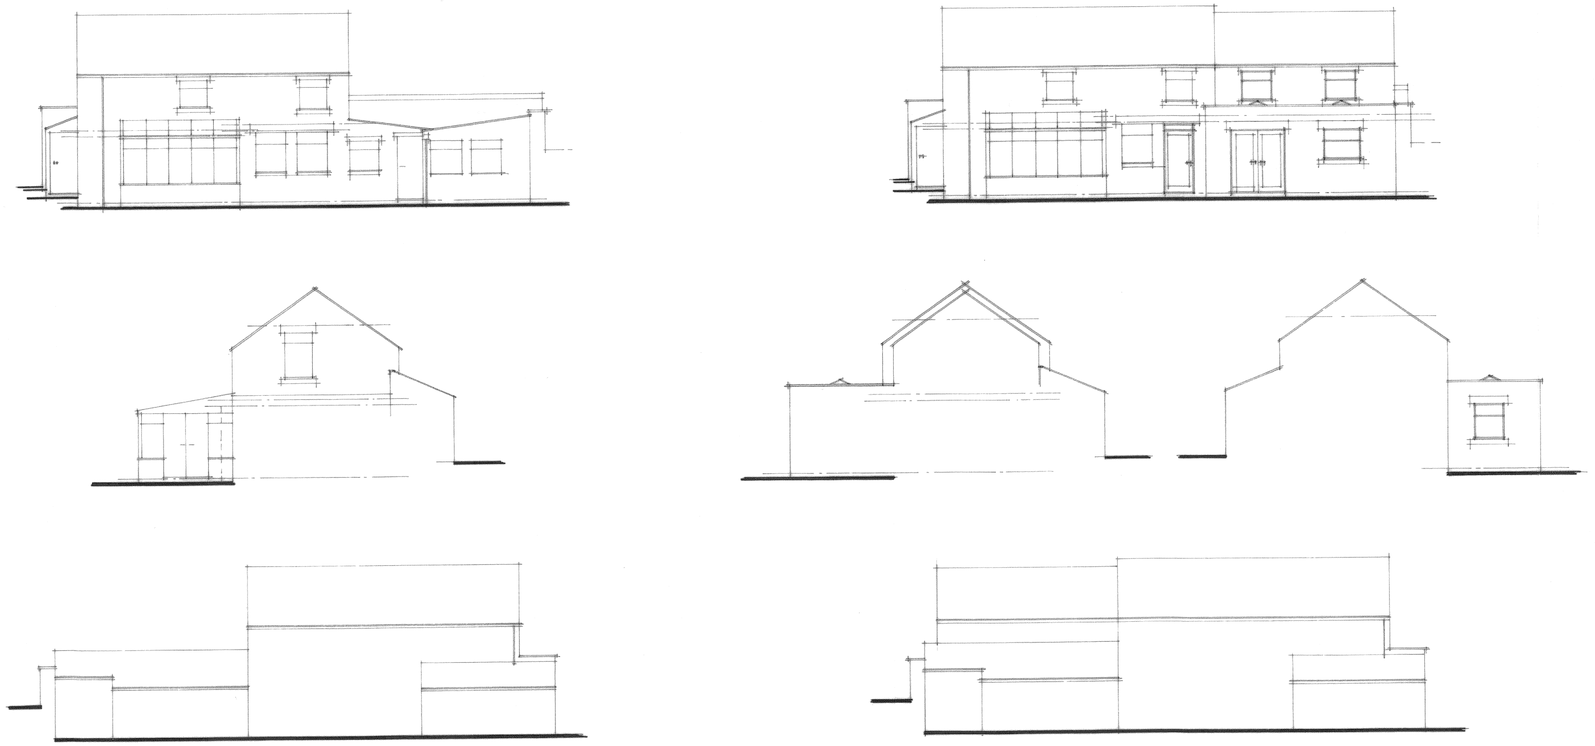


Existing Elevations

Proposed Elevations

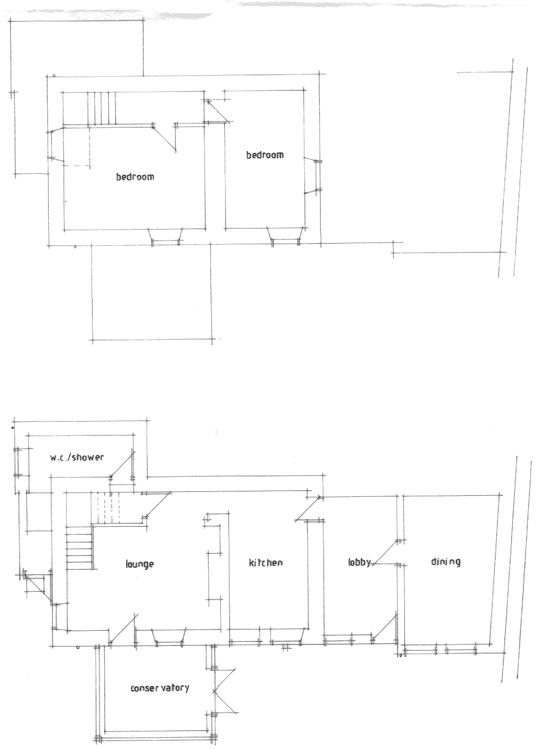

Existing Plans

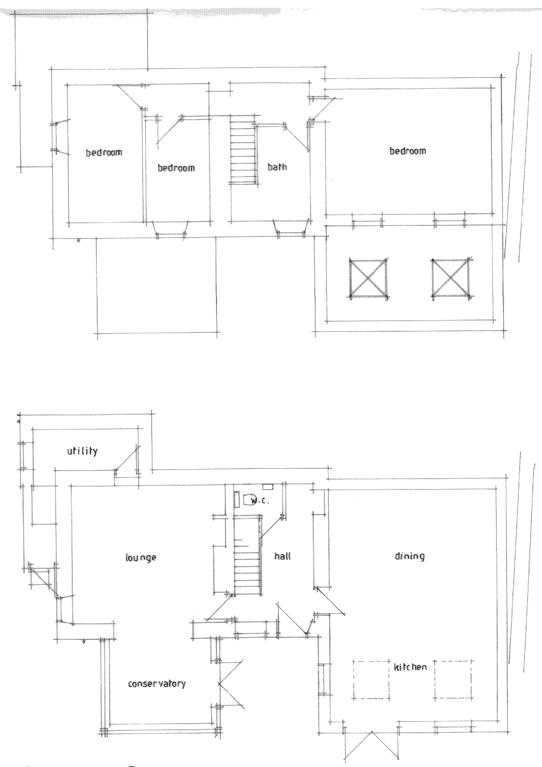

Proposed Plans

Notes:

All dimensions must be checked/verified on site and not scaled from this drawing.

A		
	Date	Revisions

© copyright

Client
Miss L. Musson

Job Title
Proposed Extension
Stand View
Folds Yard
Crich
Matlock , Derbys

Drawing Title
Existing and Proposed

Scale 1 : 100

Date Feb 2021 | Drawn By

Drg. No. 0221 / 2003 - 1 | Rev.