



EXISTING UPPER FLOOR PLAN (1:100)

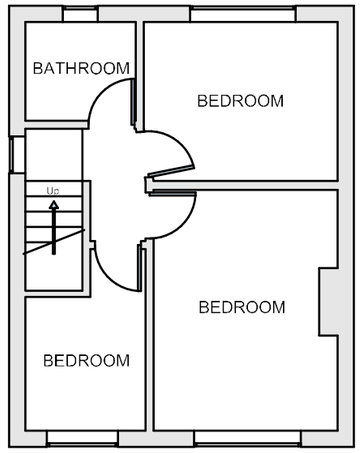


EXISTING SIDE (NORTH) ELEVATION (1:100)



EXISTING FRONT ELEVATION (1:100)

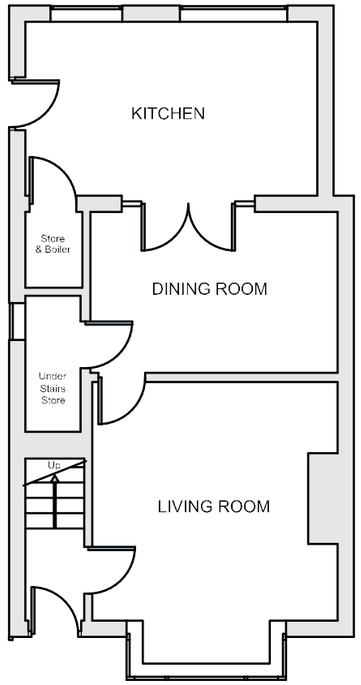

EXISTING GROUND FLOOR PLAN (1:100)

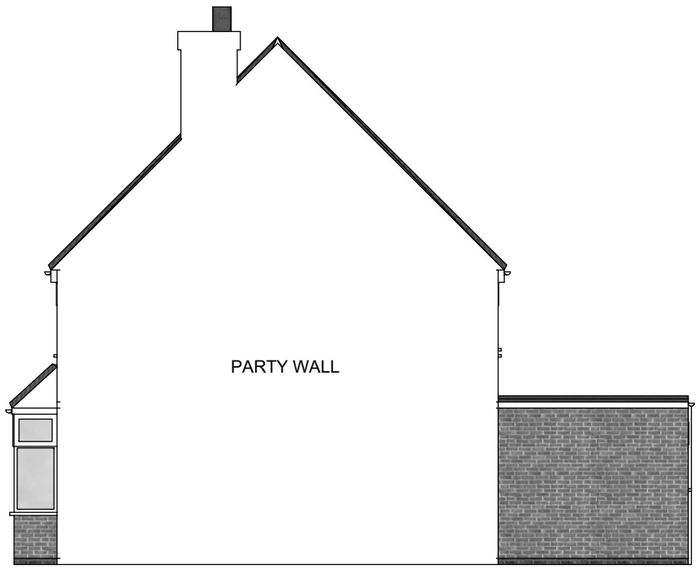

EXISTING SIDE (SOUTH) ELEVATION (1:100)



EXISTING BACK ELEVATION (1:100)

EXISTING PLANS AND ELEVATIONS

PROPOSED EXTENSION TO 135 PARKSIDE, HEAGE, DE56 2AF

0 1 2 4 8m

SCALE: 1:100

FORMAT: A3

DRAWN: MT

REVISIONS

	MM/DD/YY	REMARKS
1	31 /03 /17	ISSUED
2	29 /01 /21	ISSUED
3	_ _/_ _/_ _	...
4	_ _/_ _/_ _	...
5	_ _/_ _/_ _	...

A 01