




PROPOSED UPPER FLOOR PLAN (1:100)

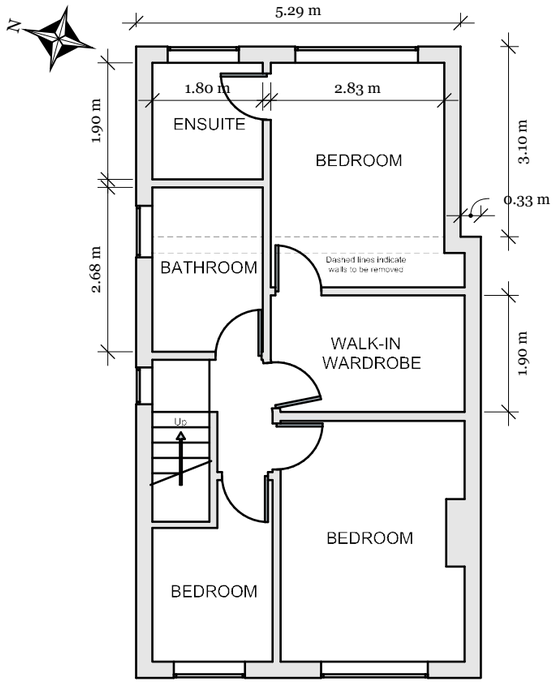


PROPOSED SIDE (NORTH) ELEVATION (1:100)

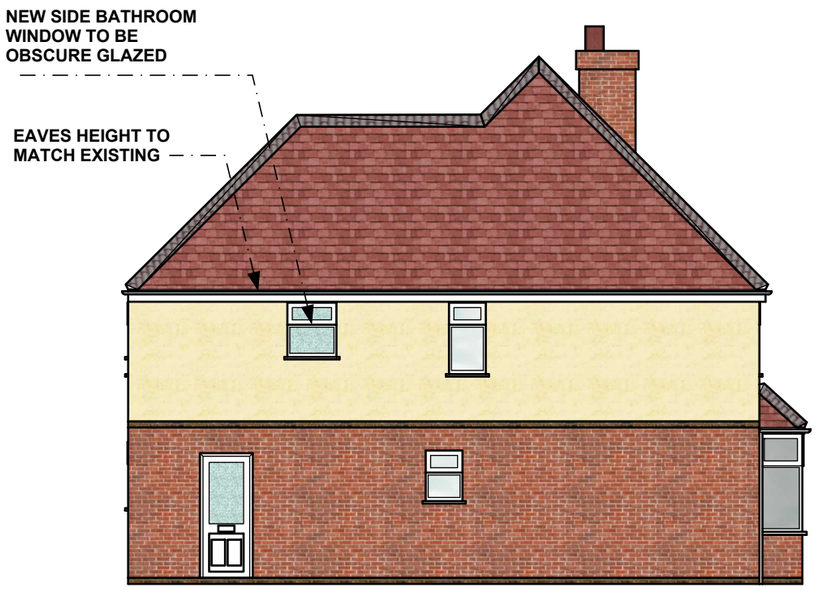

FRONT ELEVATION (1:100)

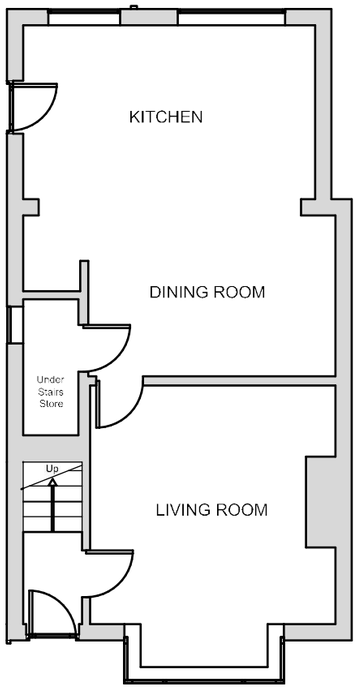

GROUND FLOOR PLAN (1:100)

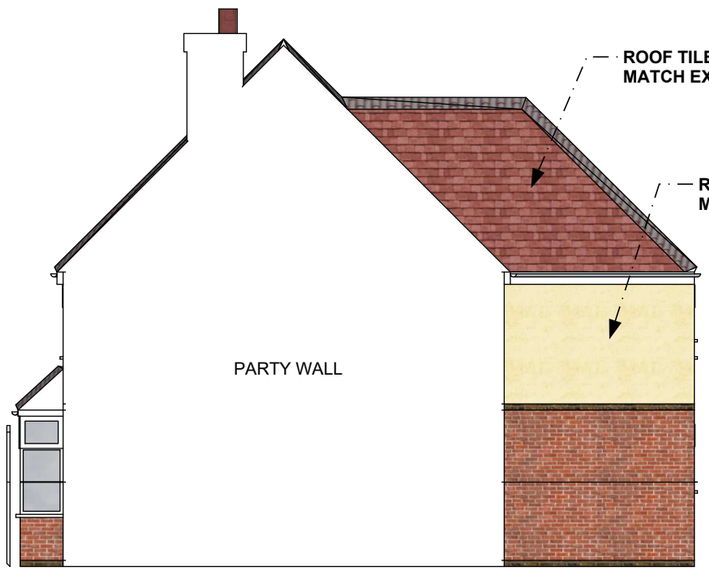

PROPOSED SIDE (SOUTH) ELEVATION (1:100)



PROPOSED BACK ELEVATION (1:100)

PROPOSED PLANS AND ELEVATIONS

PROPOSED EXTENSION TO 135 PARKSIDE, HEAGE, DE56 2AF

0 1 2 4 8m

SCALE: 1:100

FORMAT: A3

DRAWN: MT

REVISIONS

	MM/DD/YY	REMARKS
1	31/03/17	ISSUED
2	29/01/21	ISSUED
3	__/__/__	...
4	__/__/__	...
5	__/__/__	...

02

A