
ALL DIMENSIONS TO BE CHECKED ON SITE.

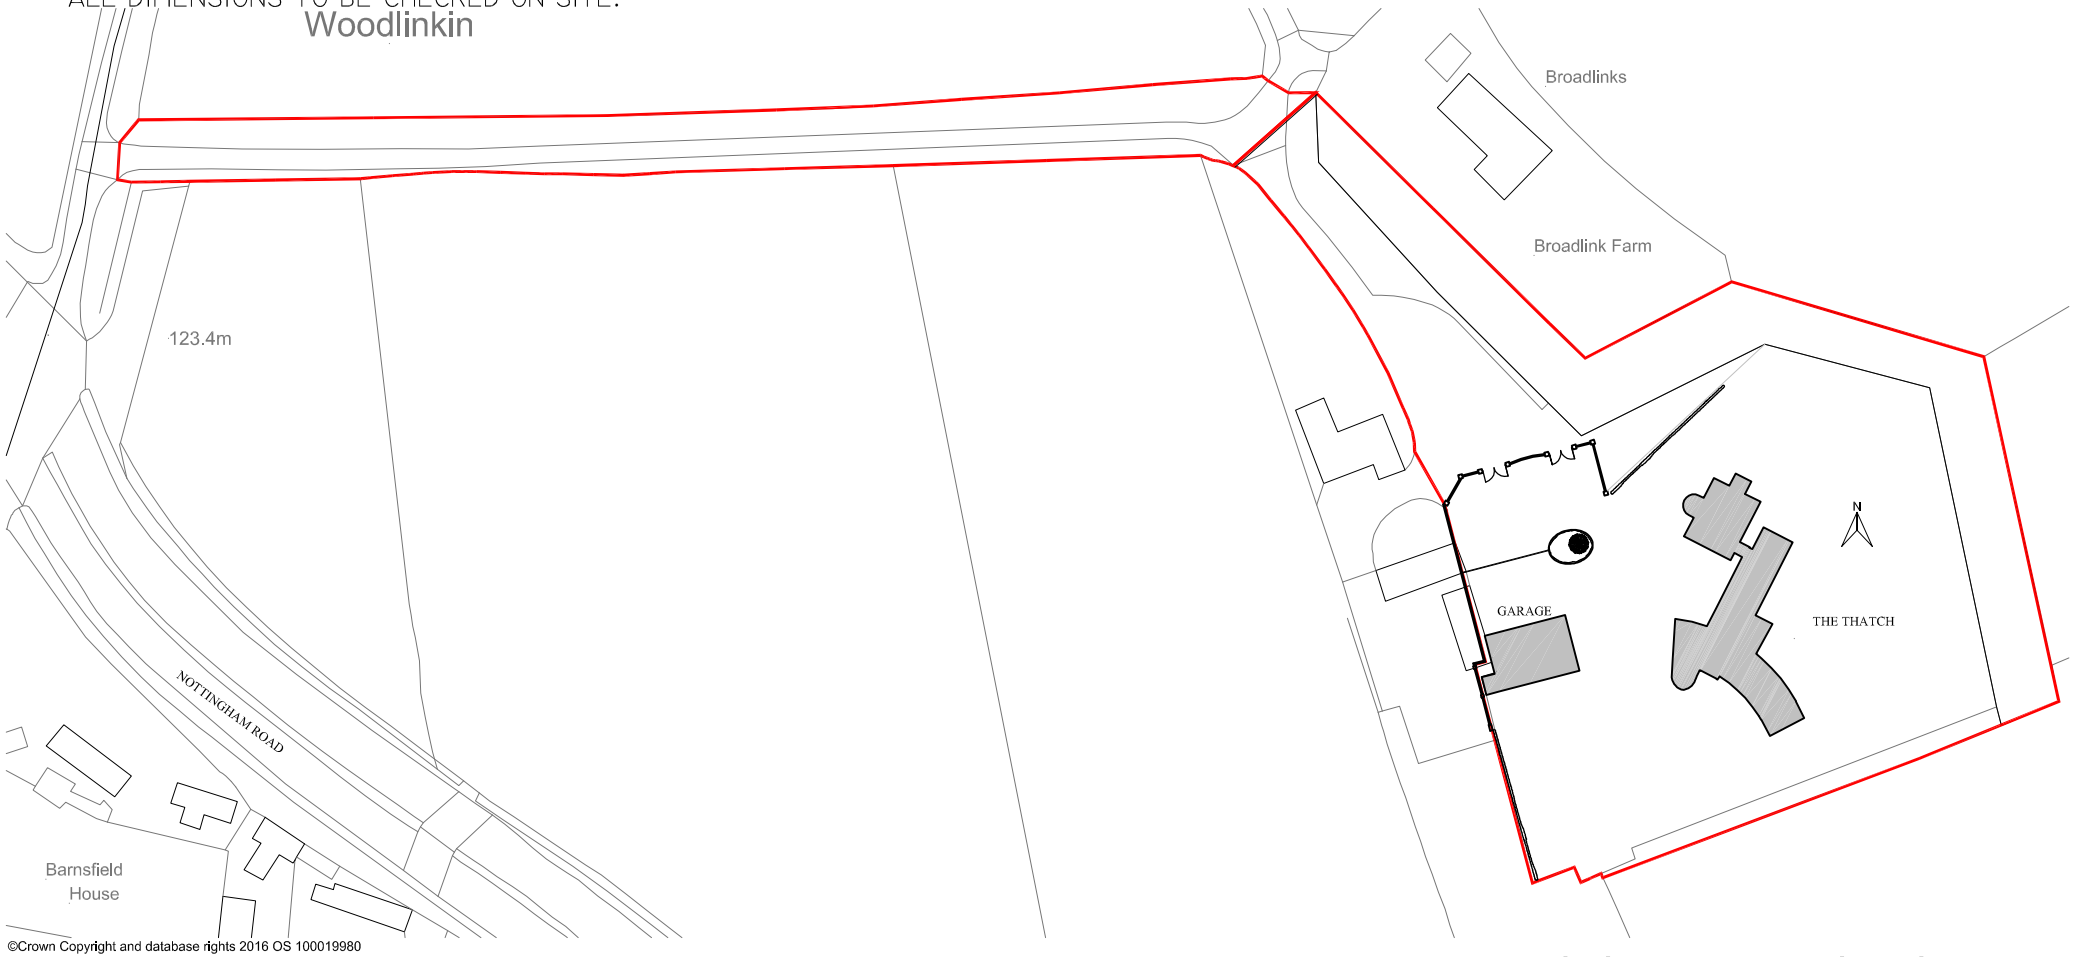

Rev	Description	Date	By

SCALE 1:1250

0 20m 40m 60m 100m

DWG TITLE	EXISTING LOCATION PLAN THE THATCH NOTTINGHAM ROAD WOODLINKEN LANGLEY MILL NOTTS, NG16 4HG
Client	MR R DUNN
SCALE	1:1250@A4
DATE	FEB '21
DRAWING NO.	THA-01 REV
ISSUE	

Copyright 2021