

ALL DIMENSIONS TO BE CHECKED ON SITE.

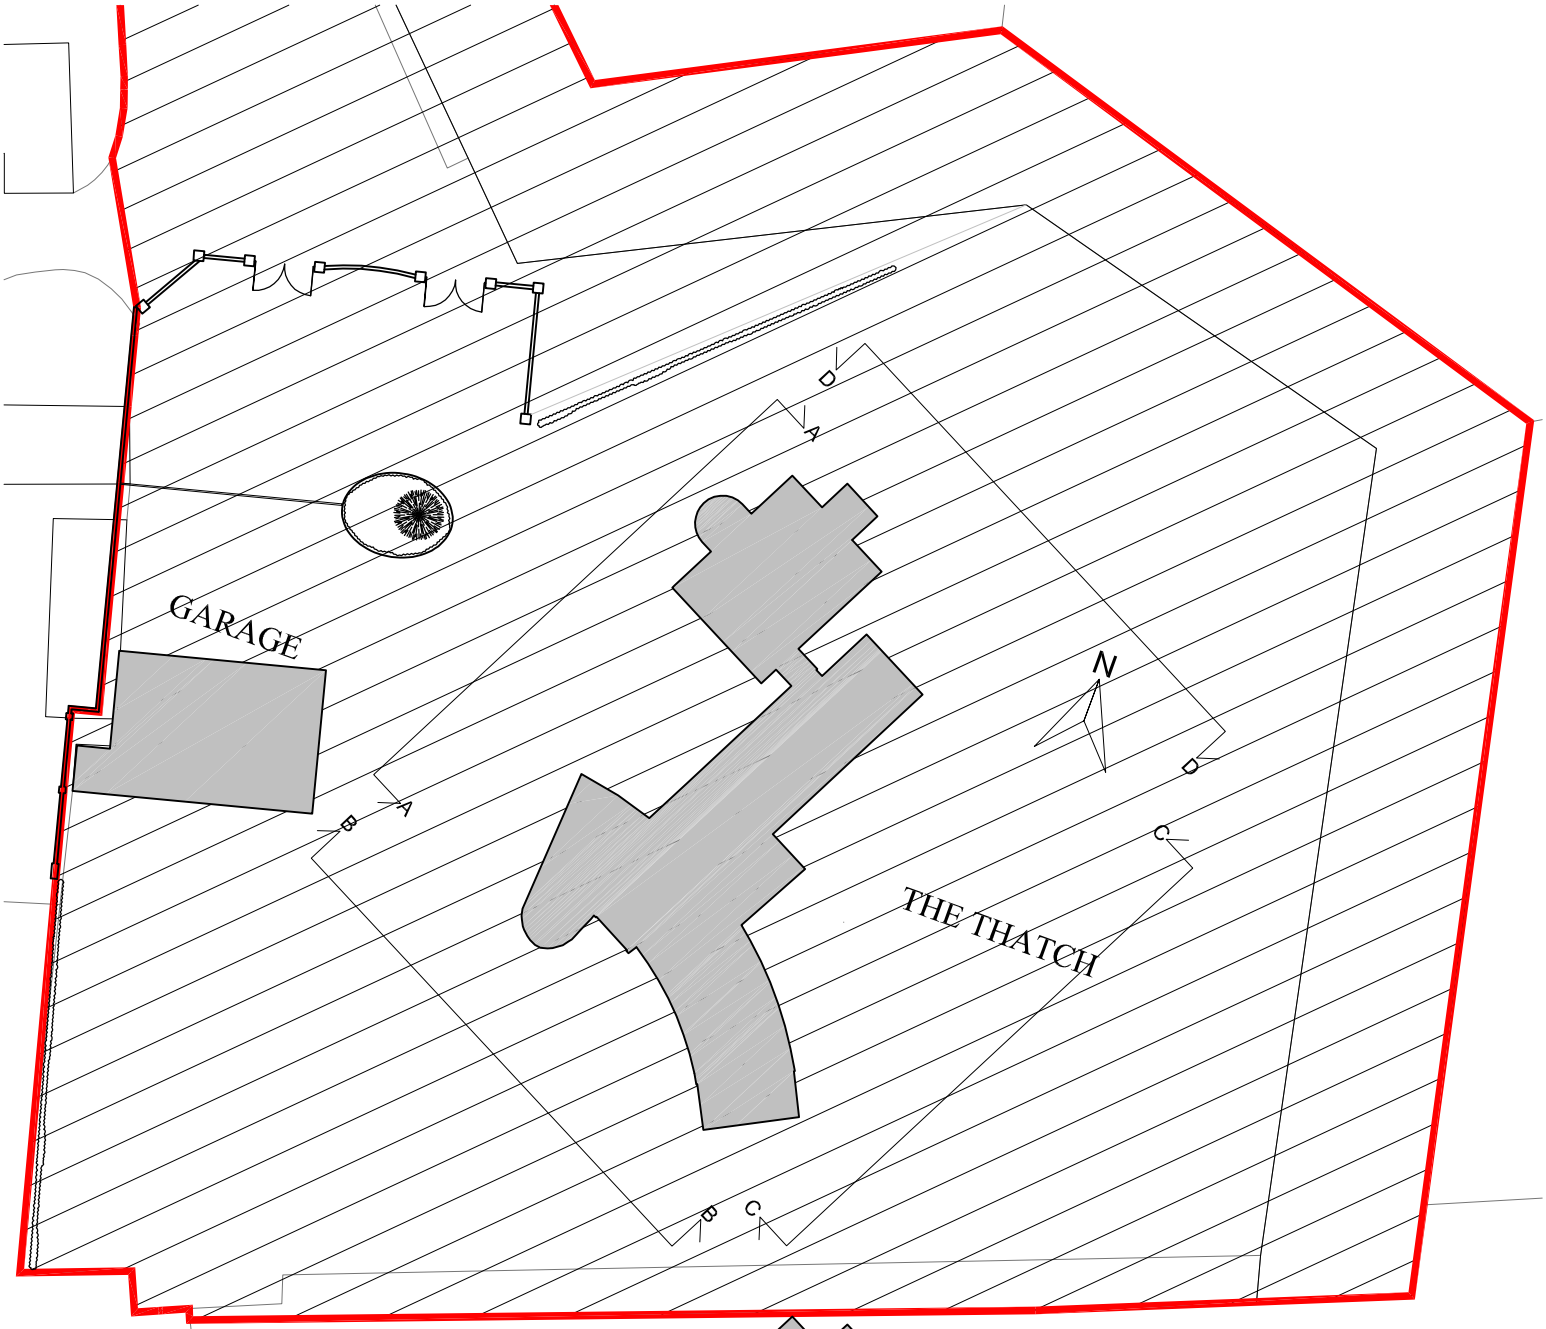

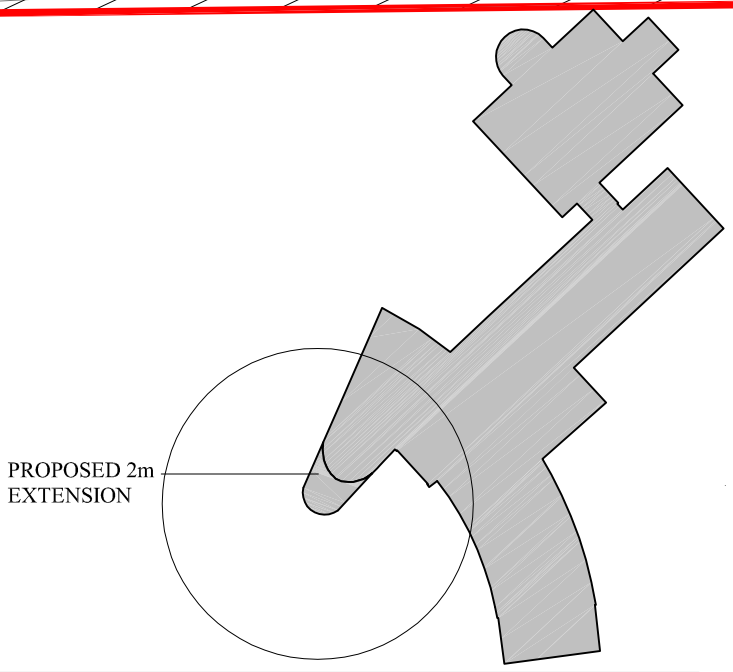

SCALE
1:500

0 5m 10m 15m 20m 25m 50m

Rev	Description	Date	By

DWG TITLE EXISTING SITE PLAN
THE THATCH
NOTTINGHAM ROAD
WOODLINKEN
LANGLEY MILL
NOTTS, NG16 4HG

Client MR R DUNN
SCALE 1:500@A4
DATE FEB '21
DRAWING NO. THA-02 REV
ISSUE

Copyright 2021