

ALL DIMENSIONS TO BE CHECKED ON SITE.

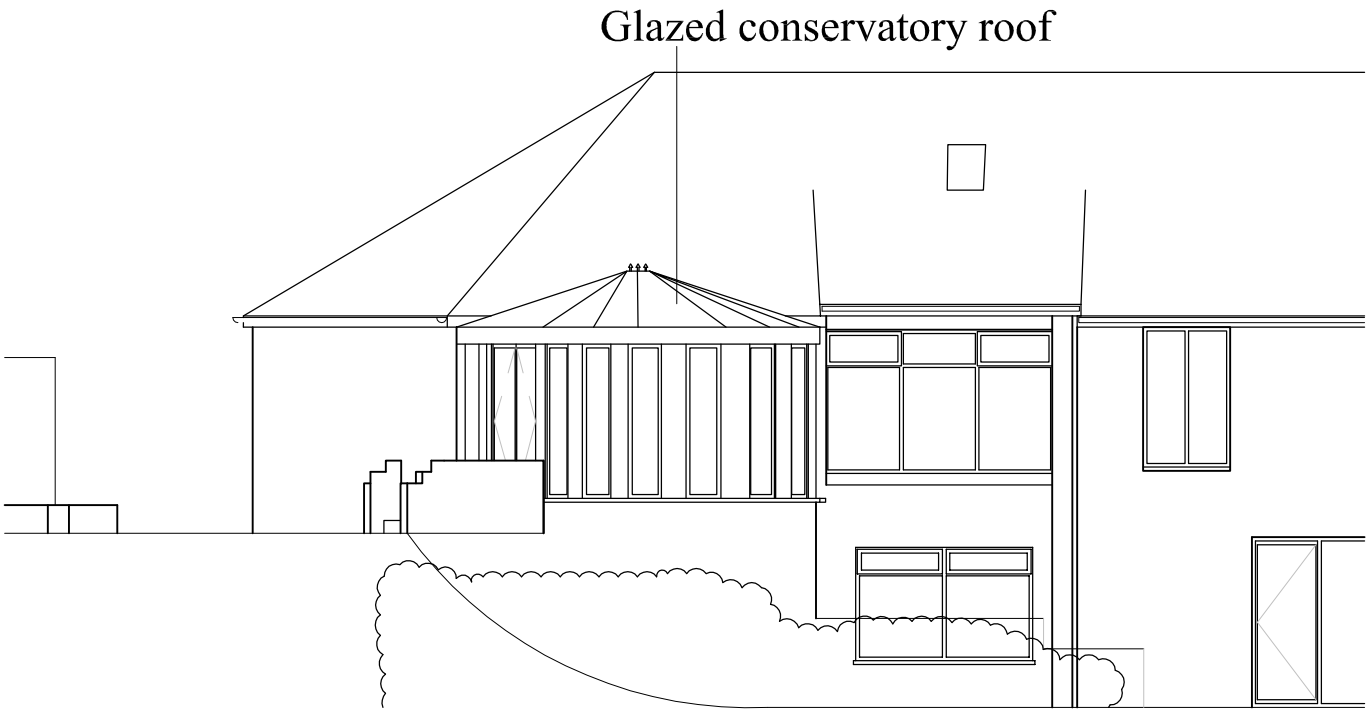

EXISTING ELEVATION

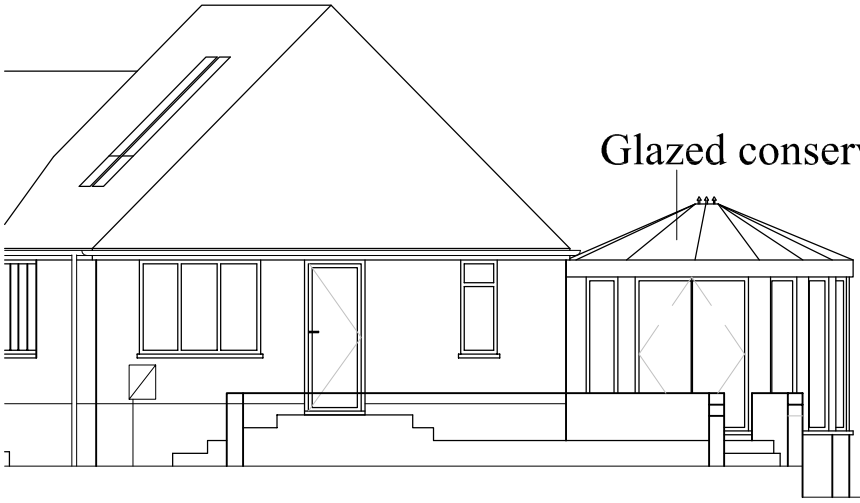

EXISTING ELEVATION

Rev	Description	Date	By

DWG TITLE EXISTING ELEVS
THE THATCH
NOTTINGHAM ROAD
WOODLINKEN
LANGLEY MILL
NOTTS, NG16 4HG

Client MR R DUNN
SCALE 1:100@A4
DATE FEB '21
DRAWING No. THA-06 REV
ISSUE PLANNING

SCALE 1:100

0 1m 2m 3m 4m 5m 10m

Copyright 2021