


SIDE ELEVATION 'A'




REAR ELEVATION

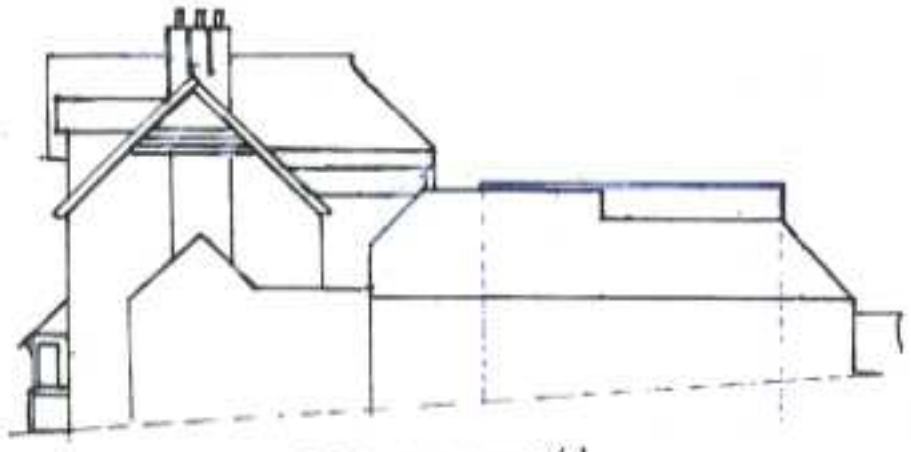

SIDE ELEVATION 'B'

NOTE

MOST OF THE LOWER PART OF THIS ELEVATION IS OBSCURED BY ATTACHED / ADJACENT BUILDINGS

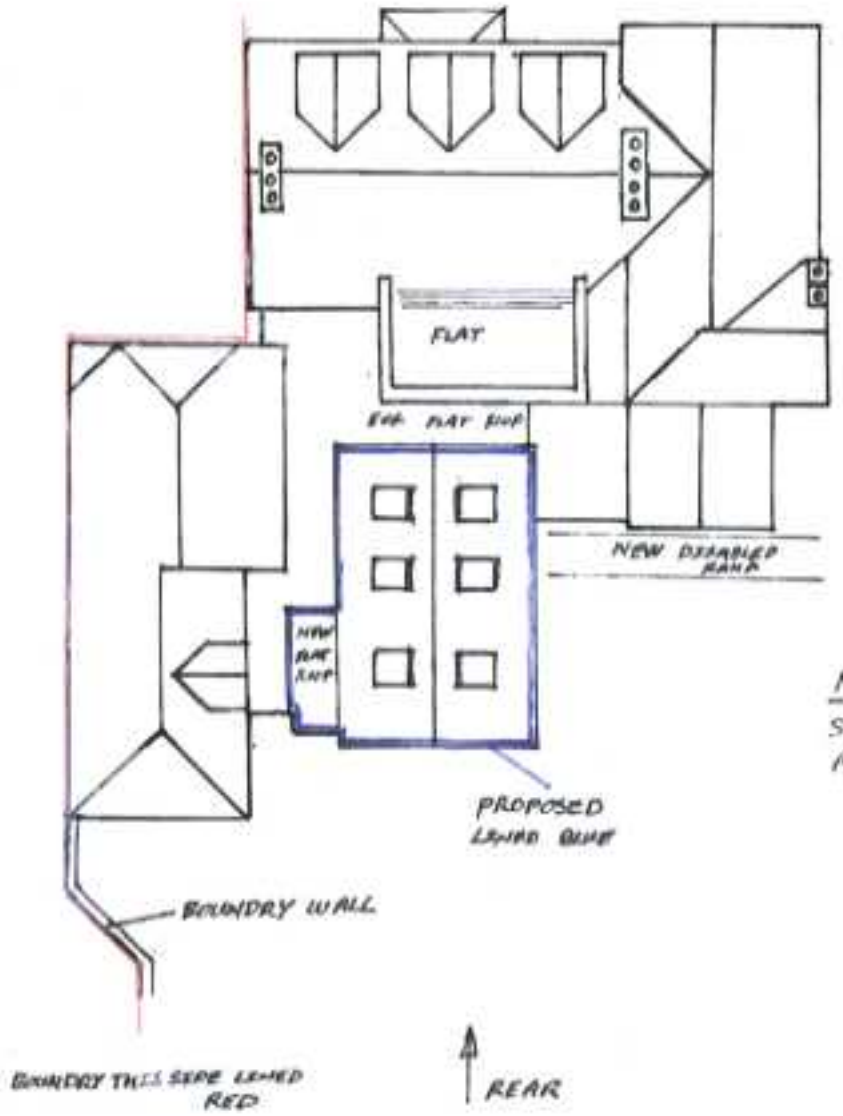

NOTE

STRUCTURE TO BE BUILT AROUND STEEL FRAME.

1	NEW WALLS 2 ELEVATIONS TO BE BRICK + GLAZE TO MATCH EXISTING
2	NEW ROOF TO BE STANDARD CLAY TILE TO MATCH EXISTING
3	WINDOWS & DOORS TO BE U.P.V.C.
4	ROOF LIGHTS/VELUX TO BE VELUX TYPE
5	ROOF APEX SHOWN AS MAXIMUM


HUNTERS ARMS CHURCH STREET

APP AVA/2021/0103

REPLACE EXISTING CANOPY WITH SINGLE STOREY EXTENSION

DRG HU 001 INFORMATION & ELEVATIONS

SCALE 1:200 | DATE 11-2-2021 | DRAWN BG

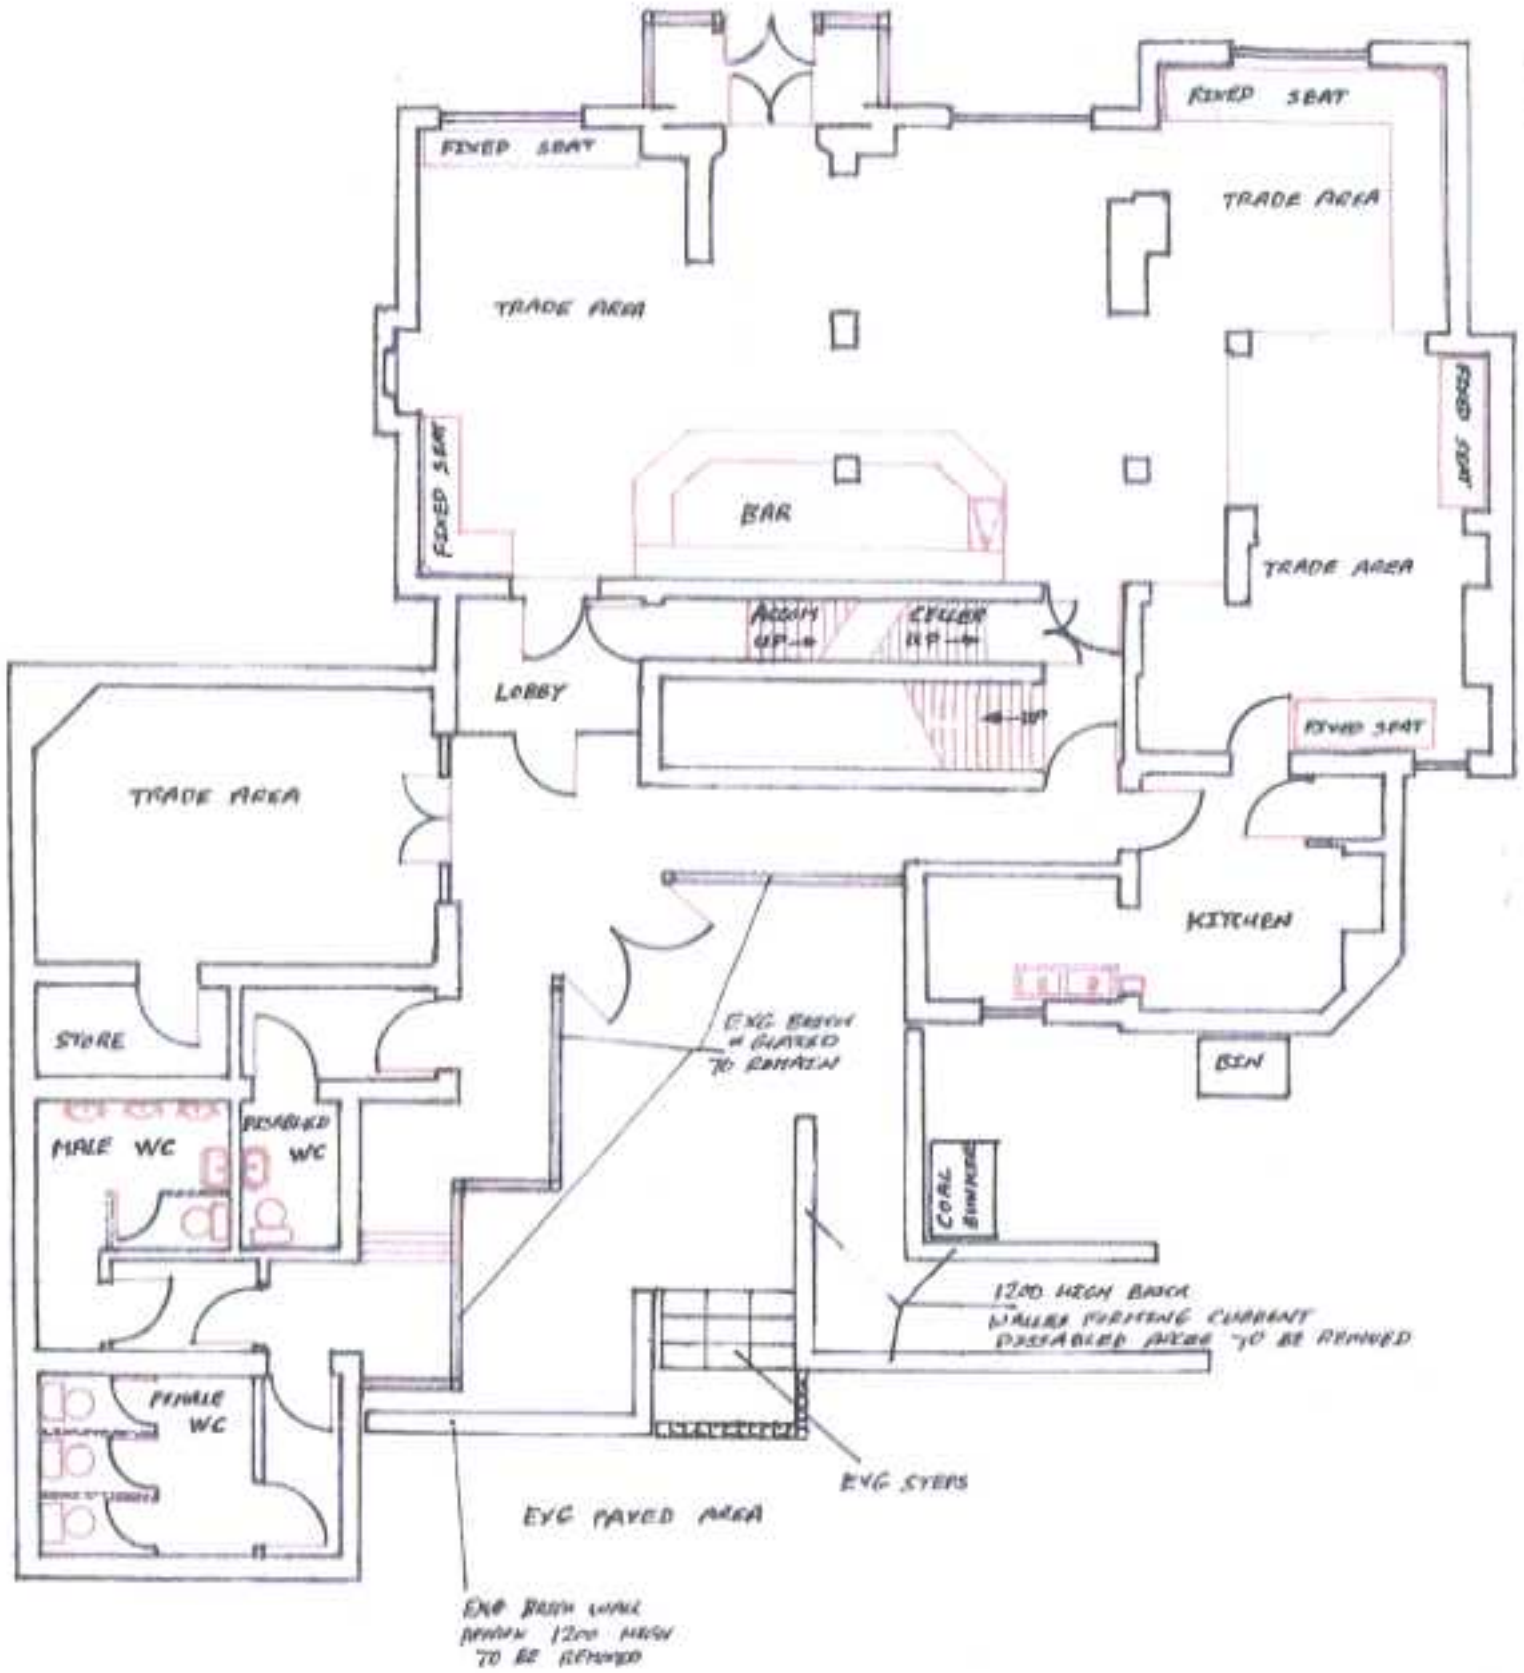


HUNTERS ARMS CHURCH STREET

APP AVB/2021/0103

REPLACE EXISTING CANOPY WITH SINGLE STOREY EXTENSION

DRG HU 002 AS BUILT FLOOR PLAN

SCALE 1:100 | DATE 11-2-2021 | DRAWN P.G.

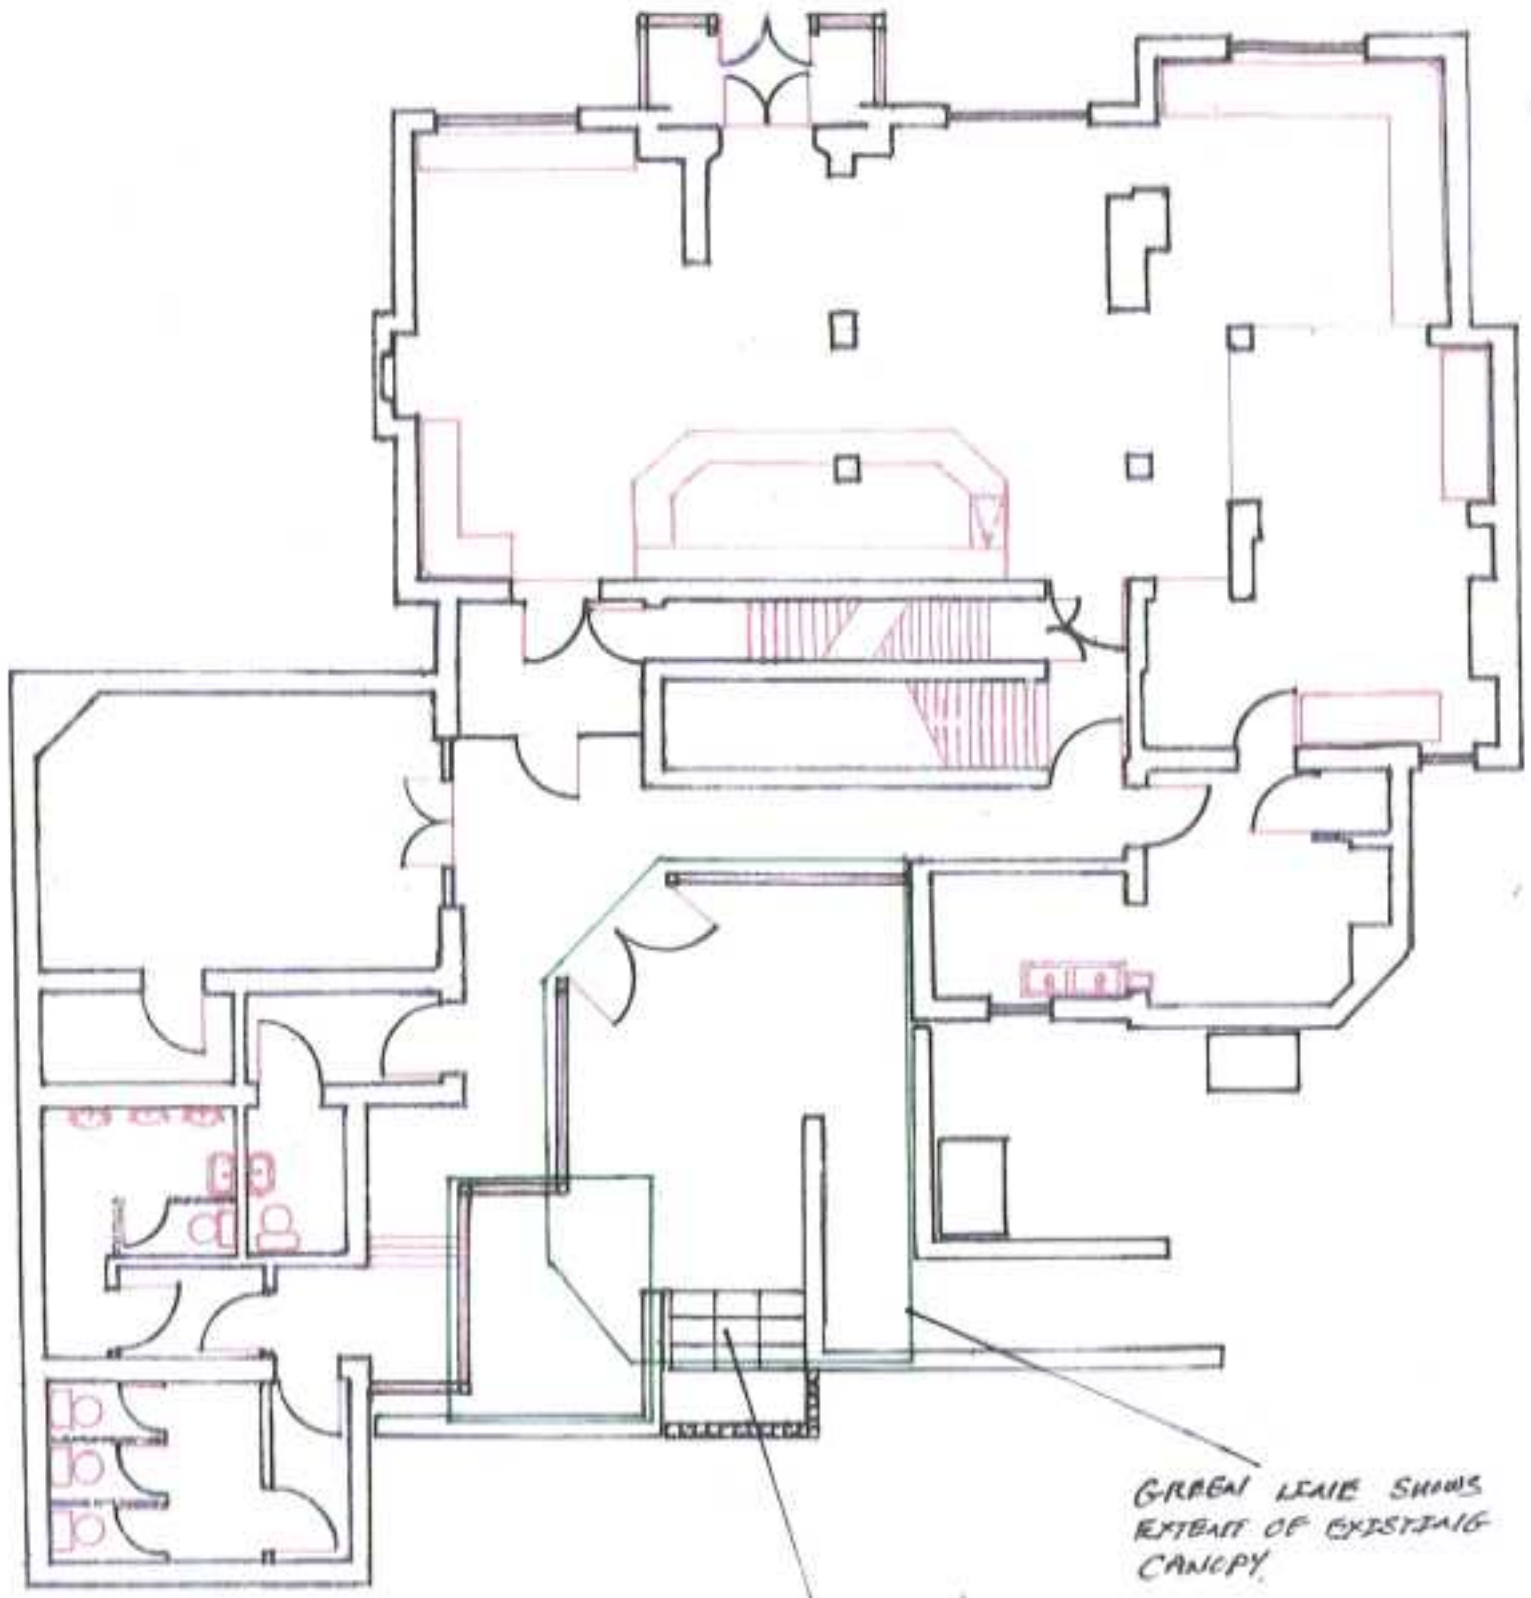


HUNTERS ARMS CHURCH STREET

APP AVA/2021/0103

REPLACE EXISTING CANOPY WITH STABLE STOREY EXTENSION

DRG HU 004 LOCATION OF EXISTING CANOPY & STEPS

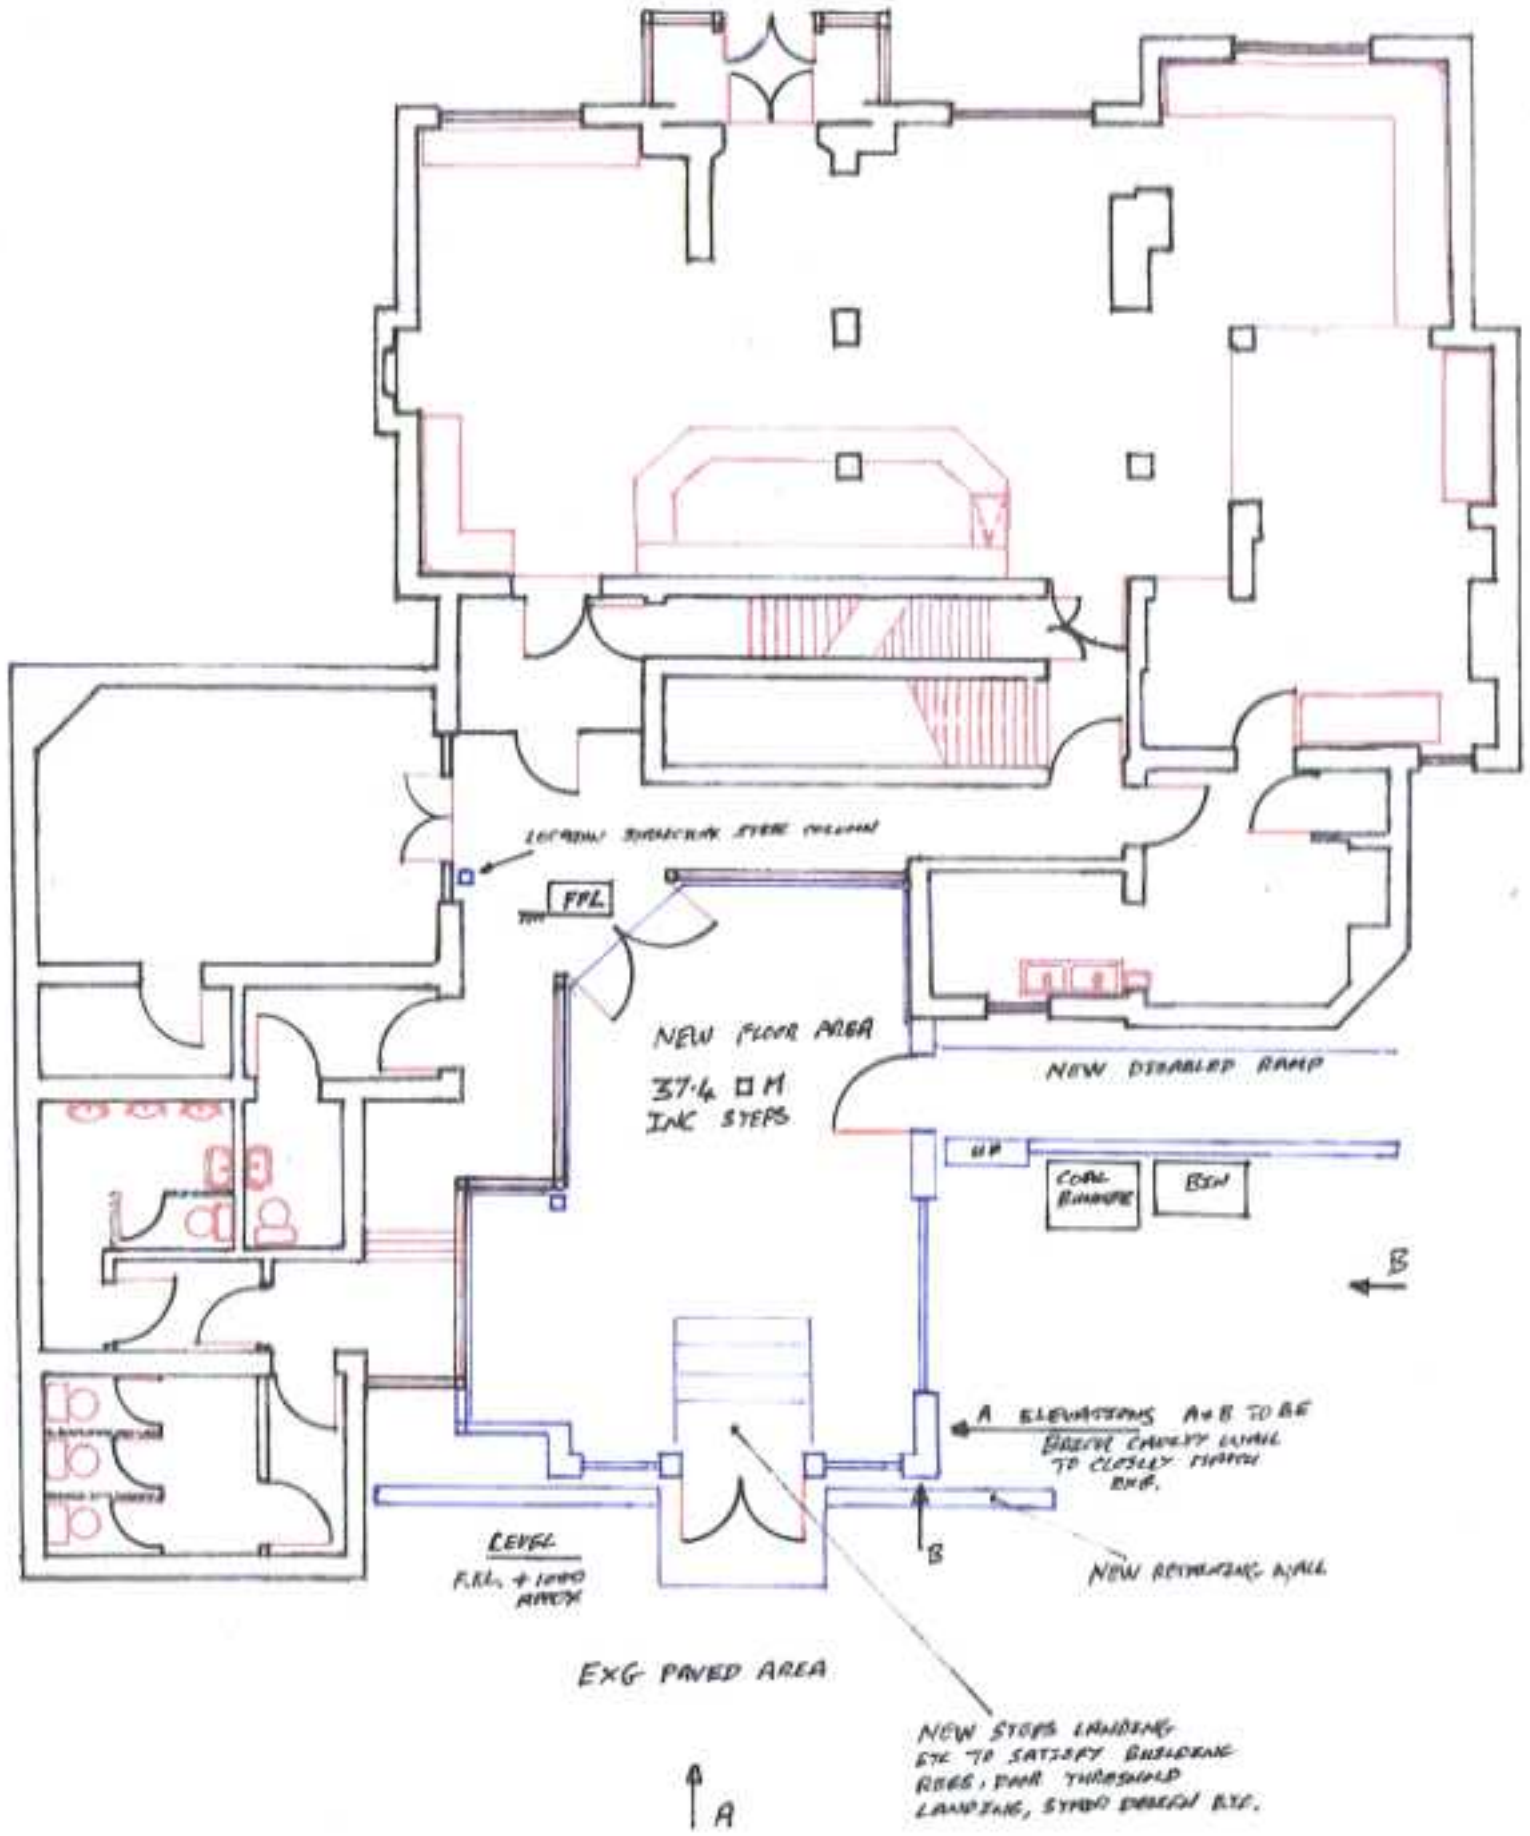

NOTE: NEW WOULD BE CONSTRUCTED ON STEEL FRAME
NO NEW WALLS OPP B
NO NEW WALLS OPP A
NO DEMOLITION REQD.

1	WALLS A & B TO BE BRICKWORK & GLAZED TO MATCH CLOSELY TO EXG
2	NEW STEPS TO COMPLY WITH REGS
3	

HUNTERS ARMS CHURCH STREET

APP AVB/2021/0103

REPLACE EXISTING CANOPY WITH SINGLE STOREY EXTENSION

DRG HU 003 PROPOSED FLOOR PLAN SHOWING NEW

SCALE 1:100 | DATE 11-2-2021 | DRAWN BG