


NOTES

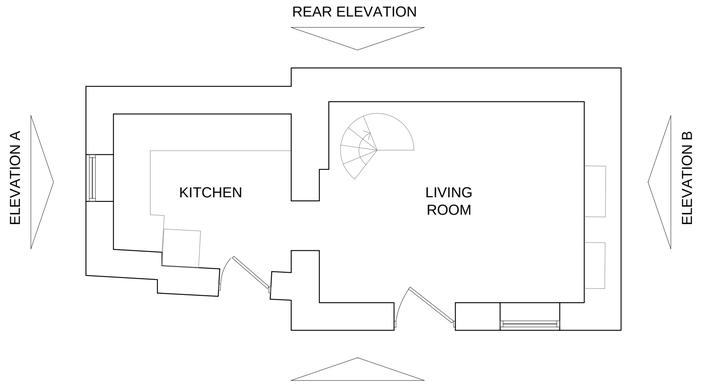

EXISTING GROUND FLOOR PLAN
Scale 1:50

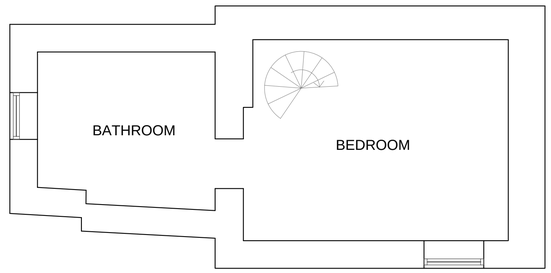


EXISTING FIRST FLOOR PLAN
Scale 1:50

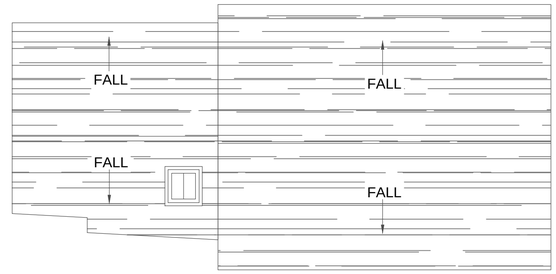

EXISTING ROOF PLAN
Scale 1:50




EXISTING FRONT ELEVATION
Scale 1:50

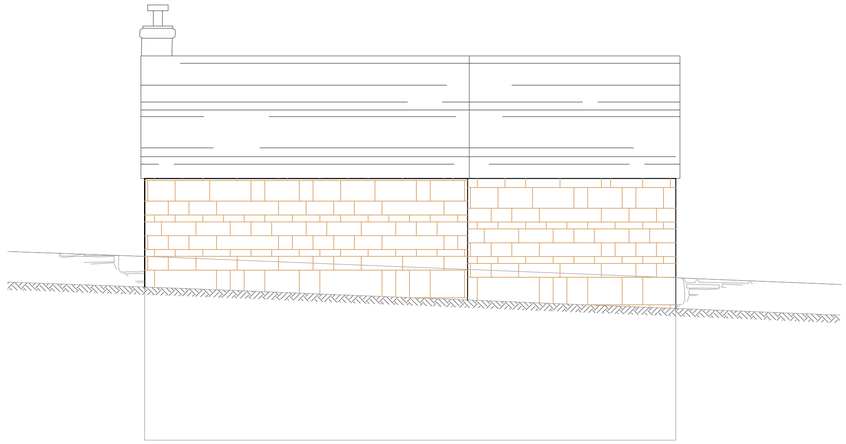


EXISTING REAR ELEVATION
Scale 1:50



EXISTING ELEVATION A
Scale 1:50

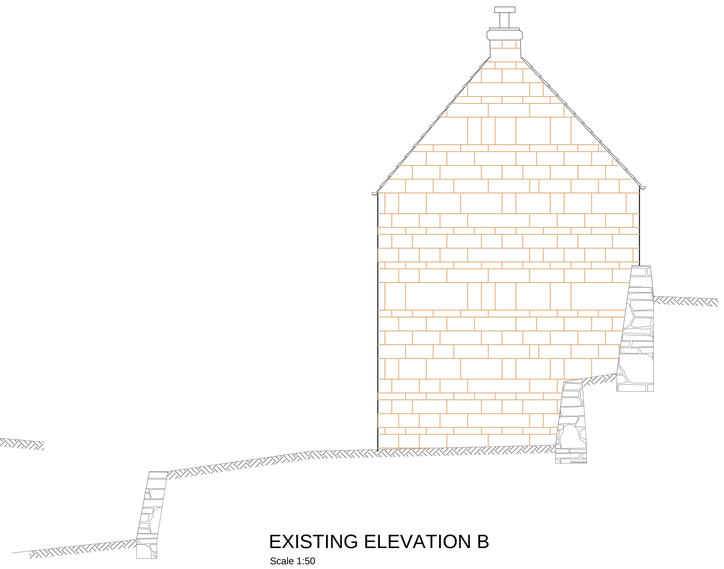

EXISTING ELEVATION B
Scale 1:50

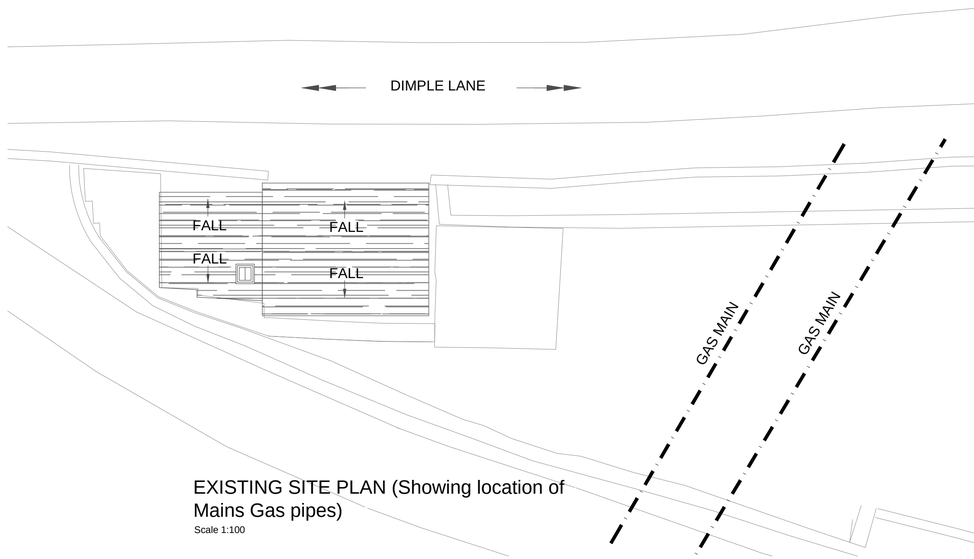

EXISTING SITE PLAN (Showing location of Mains Gas pipes)
Scale 1:100

REV.	DESCRIPTION	BY	DATE
#	# #	#	#

DRAWING STATUS
PLANNING

CLIENT
Mr M Lane

PROJECT
The Little Cottage
Dimple Lane, Fritchley
Belper, Derbyshire.
Cottage renovation/extension

DRAWING TITLE
EXISTING PLANS & ELEVATIONS

DRAWN	DATE	CH'KD	DATE	APPR'D	DATE
JS	Jan 21	#	#	#	#

DRAWING No. 20023/01 REV. #

SCALE As shown @ A1

Original Sheet Size A1