


NOTES

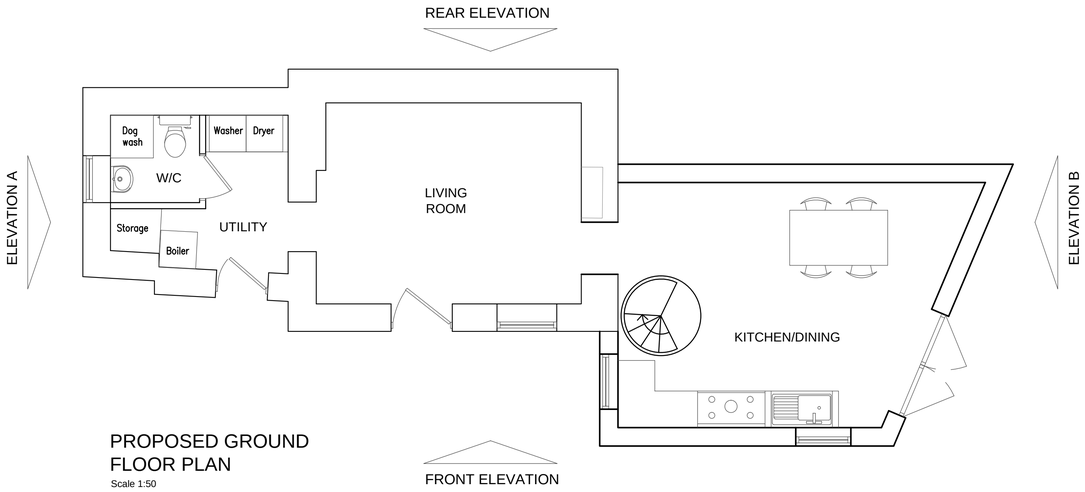


PROPOSED GROUND FLOOR PLAN
Scale 1:50

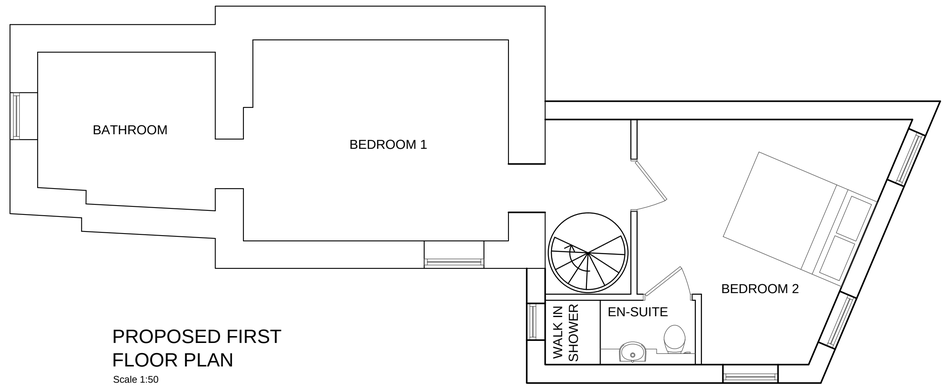

PROPOSED FIRST FLOOR PLAN
Scale 1:50

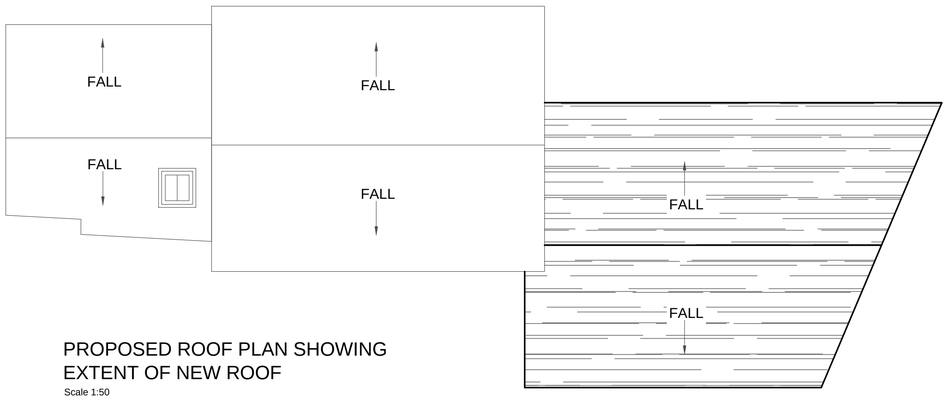

PROPOSED ROOF PLAN SHOWING EXTENT OF NEW ROOF
Scale 1:50

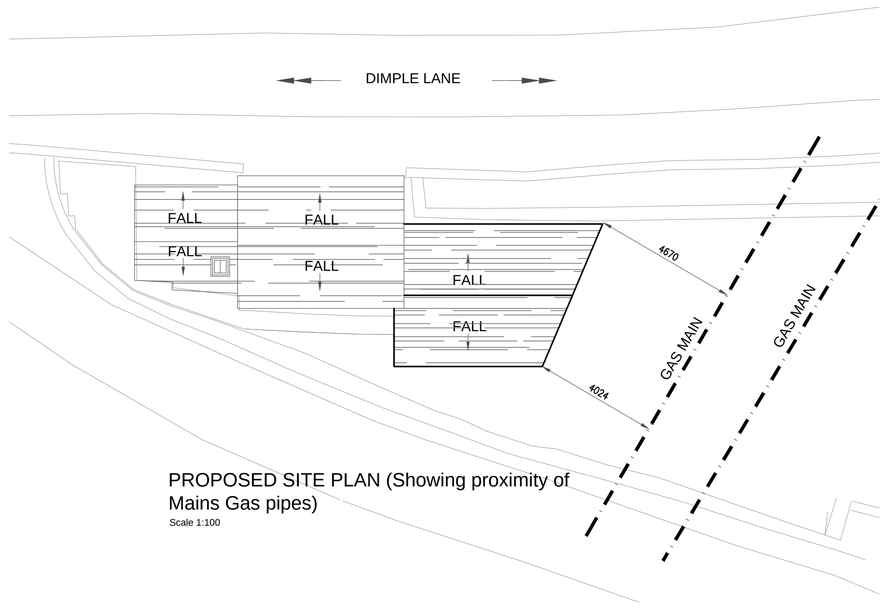

PROPOSED SITE PLAN (Showing proximity of Mains Gas pipes)
Scale 1:100

REV.	DESCRIPTION	BY	DATE
#	# #	#	#

DRAWING STATUS
PLANNING

CLIENT
Mr M Lane

PROJECT
The Little Cottage
Dimple Lane, Fritchley
Belper, Derbyshire.
Cottage renovation/extension

DRAWING TITLE
PROPOSED PLANS

DRAWN	DATE	CH'KD	DATE	APPR'D	DATE
JS	Jan 21	#	#	#	#

DRAWING No. 20023/02 REV. #
SCALE As shown @ A1

Original Sheet Size A1