
NOTES

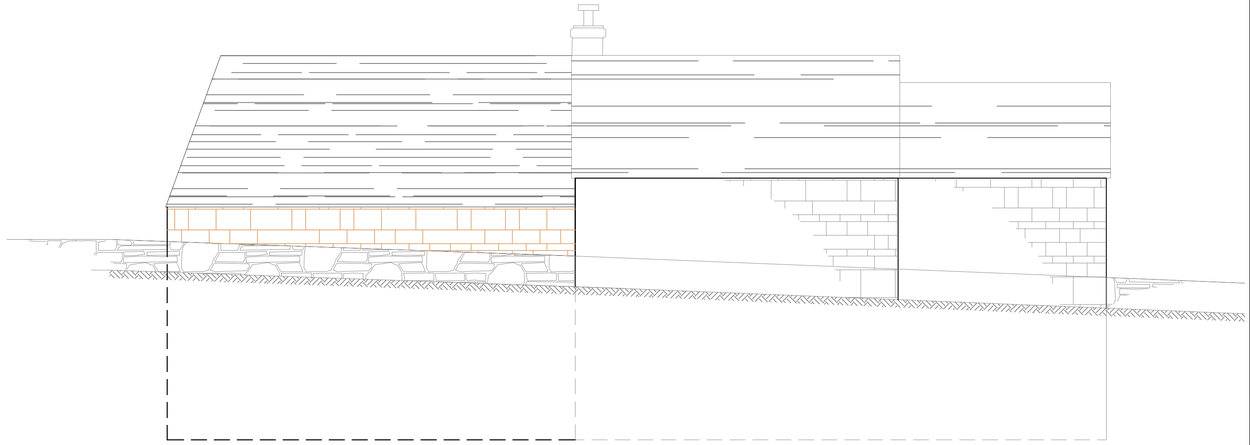

PROPOSED FRONT ELEVATION

Scale 1:50



PROPOSED REAR ELEVATION

Scale 1:50



PROPOSED ELEVATION A


Scale 1:50

Materials Notes:

New external walls to be faced with regular coursed sandstone blocks, incorporating dressed stone cills and lintels and bedded in natural coloured cement:lime:sand mortar, all to match existing.

New roof to be finished with Staffordshire Blue clay tiles to match existing roof.

New doors and windows to be of timber framed construction, with paint finish to match existing colour.

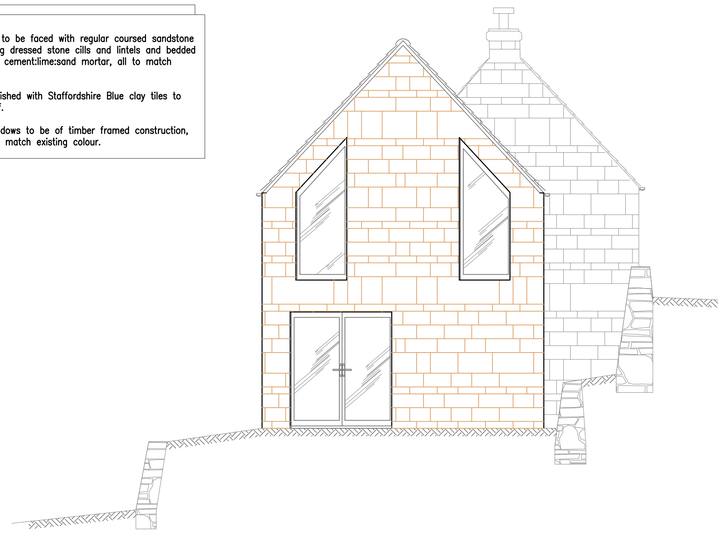

PROPOSED ELEVATION B

Scale 1:50

REV.	DESCRIPTION	BY	DATE
#	#	#	#
	#		

DRAWING STATUS
PLANNING

CLIENT
Mr M Lane

The Little Cottage
Dimple Lane, Fritchley
Belper, Derbyshire.
Cottage renovation/extension

DRAWING TITLE
PROPOSED ELEVATIONS

DRAWN	DATE	CH'KD	DATE	APPR'D	DATE
JS	Jan 21	#	#	#	#

DRAWING No. 20023/03 REV. #

SCALE As shown @ A1

Original Sheet Size A1