ISO A1 594mm x 841mm

Approved : Approver

Checked : Checker

Project Management Initials : Designer : Designer

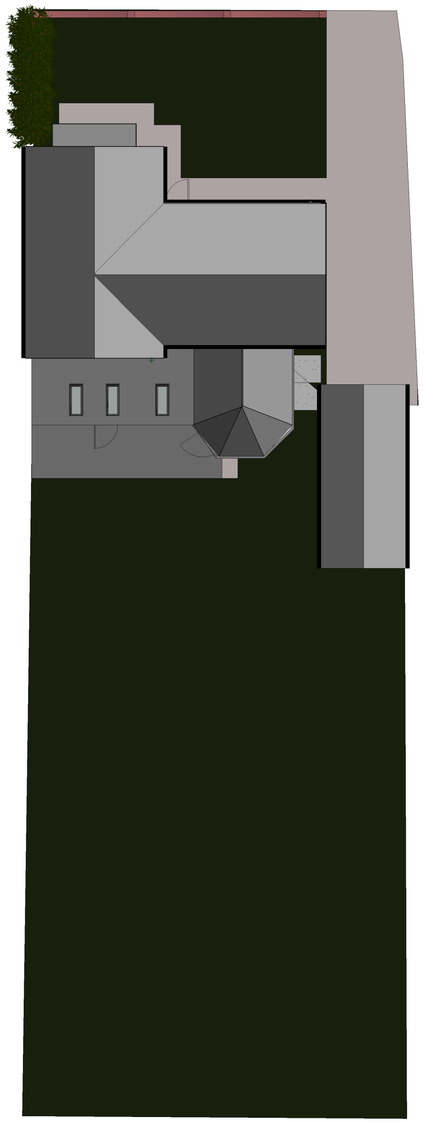

Existing Block Plan

SCALE: 1 : 100

Stanfords VectorMap



20 0 20 40 60 80 100

Metres

N

© Crown copyright and database rights 2019 OS 1000354
production in whole or in part is prohibited
hout the permission of Ordnance Survey.

Location Plan

SCALE:1 : 1250

0 1 2 3 4 5 6 7 8 9 10m

SCALE 1:100

0 25 50 75 100 125m

SCALE 1:1250

MJB
Technical Services Ltd

MJB Technical Services Ltd
24 Riber Terrace
Chesterfield, Derbyshire, S40 2QF
Tel : +44 7846742350
Email : michael.sprague@mjbtech.co.uk

PROJECT

Proposed Extension
71 Leamoor Avenue
Somercotes, Alfreton
DE55 1RL

NOTES

ISSUE/REVISION

I/R	DATE	DESCRIPTION

KEY PLAN

SHEET TITLE

Existing Block and Location Plan

SHEET NUMBER

LEA-ZZ-DR-AR-01003