


Ordnance Survey (c) Crown Copyright 2021. All rights reserved. Licence number 100022432

## Location Plan Scale 1:1250

0 10 50 100 125
Metres at scale 1:1250

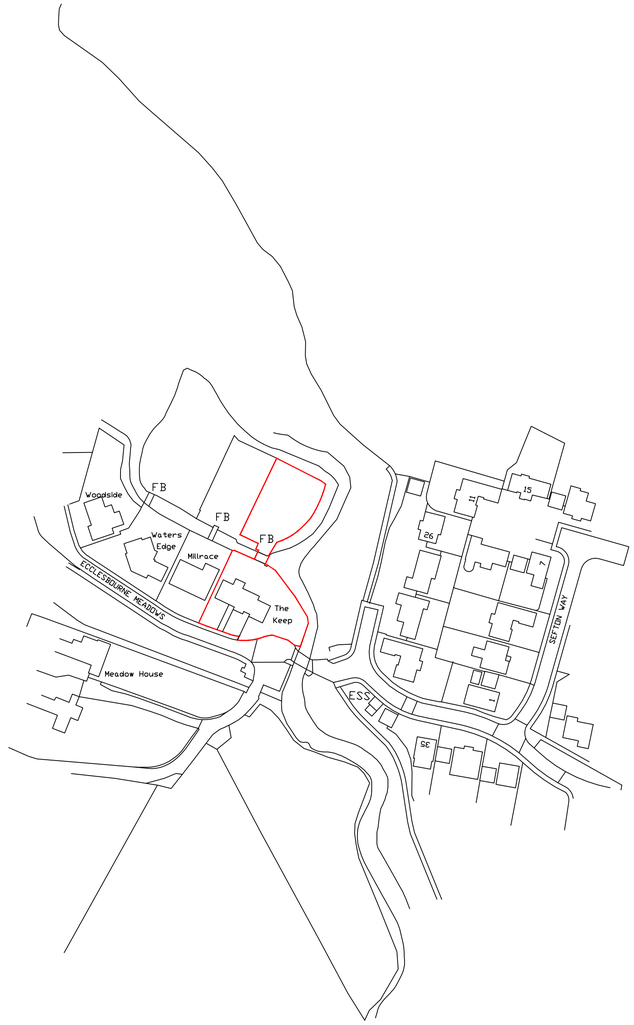


## Block Plan Scale 1:500

0 5 10 20 30 40 50
Metres at scale 1:500

| REV. NO. | DESCRIPTION TO REVISION | REV. BY | DATE |
|---|---|---|---|
| | | | |
| | | | |
| | | | |
| | | | |

NOTES:

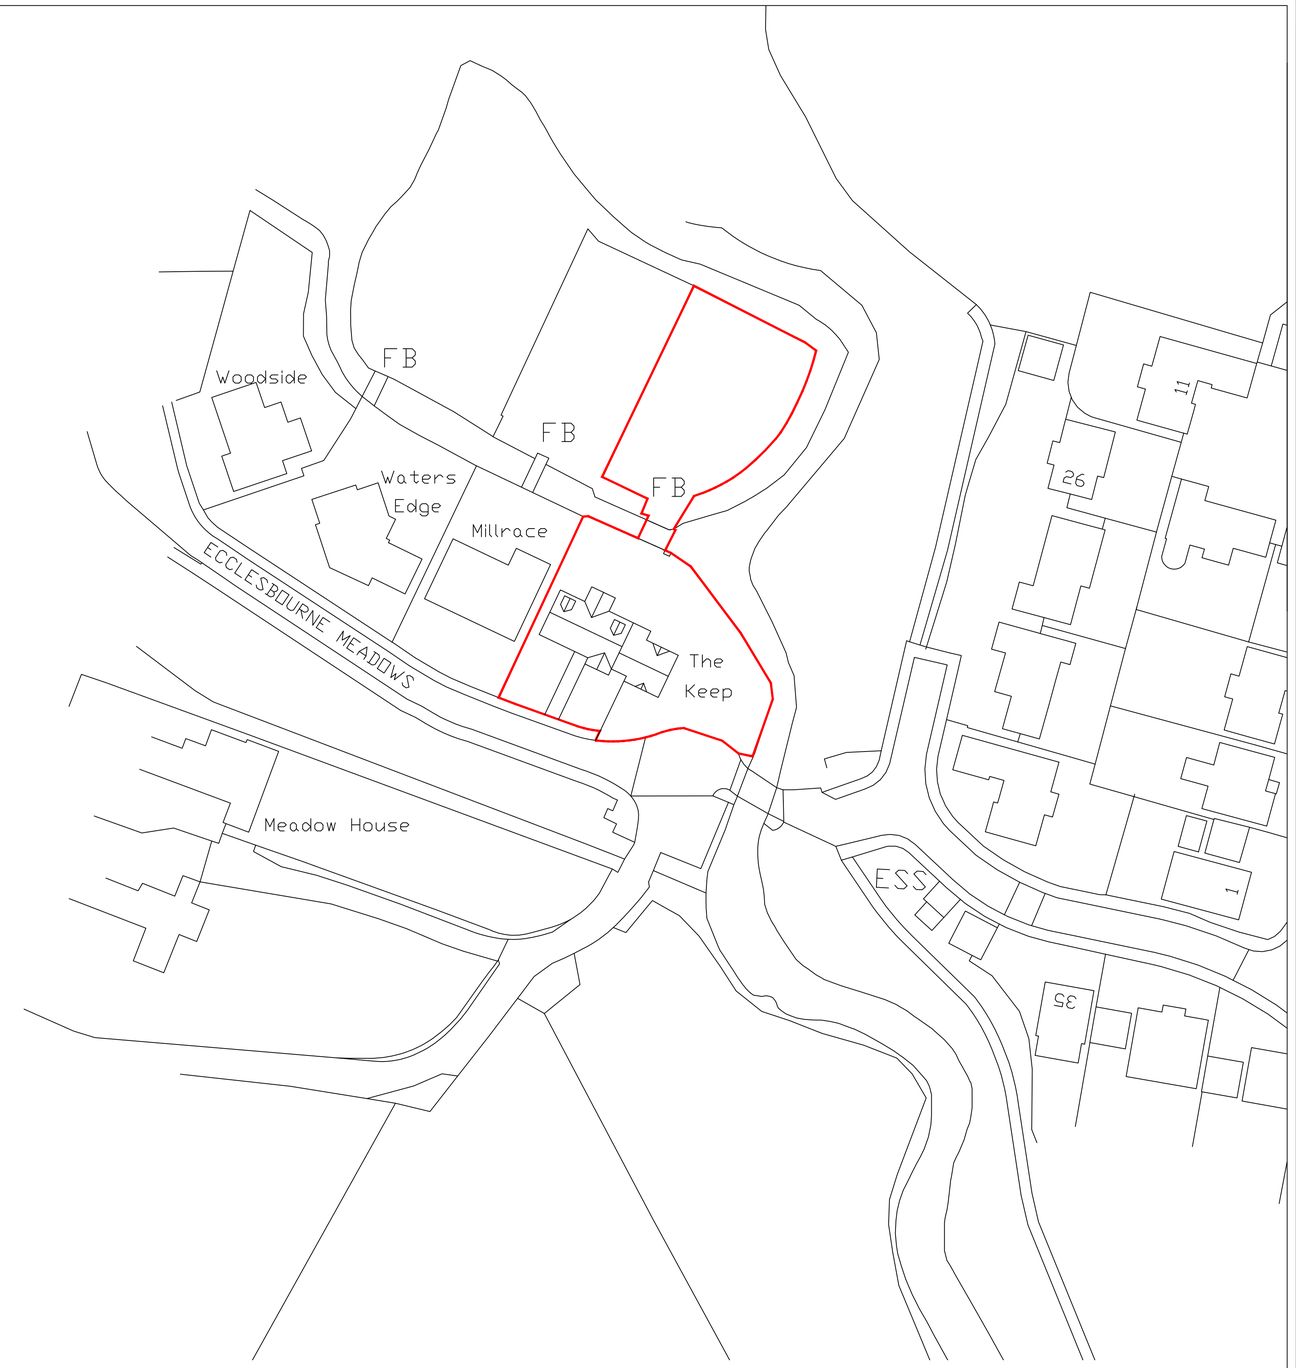The copyright of this drawing belongs to Paul Hicking Associates and shall not be reproduced without their written consent.
Do not scale from this drawing.

PAUL HICKING ASSOCIATES
ARCHITECTURAL TECHNICIAN AND ECOLOGY

12 Beaurepaire Cresent Belper Derbyshire DE56 1HR
Telephone 01773 827727
Email paul@hicking.plus.com

CLIENT: MR AND MRS SHARPE

PROJECT: THE KEEP
ECCLESBOURNE MEADOWS
DUFFIELD
BELPER

TITLE: LOCATION AND BLOCK PLANS AS EXISTING

DATE: 17th FEBRUARY 2021

N W E S

| DRAWING STATUS: | LEVEL: | DATA TYPE: | OTHER DATA AVAILABLE: |
|---|---|---|---|
| PLANNING | | | |

| DRAWN BY: | SCALE @ A1: | PROJECT NO.: | DRAWING No.: | REV. |
|---|---|---|---|---|
| PH | 1:1250 and 1:500 | 2045 | 2045-001 | - |