

Rear Elevation



Side Elevation

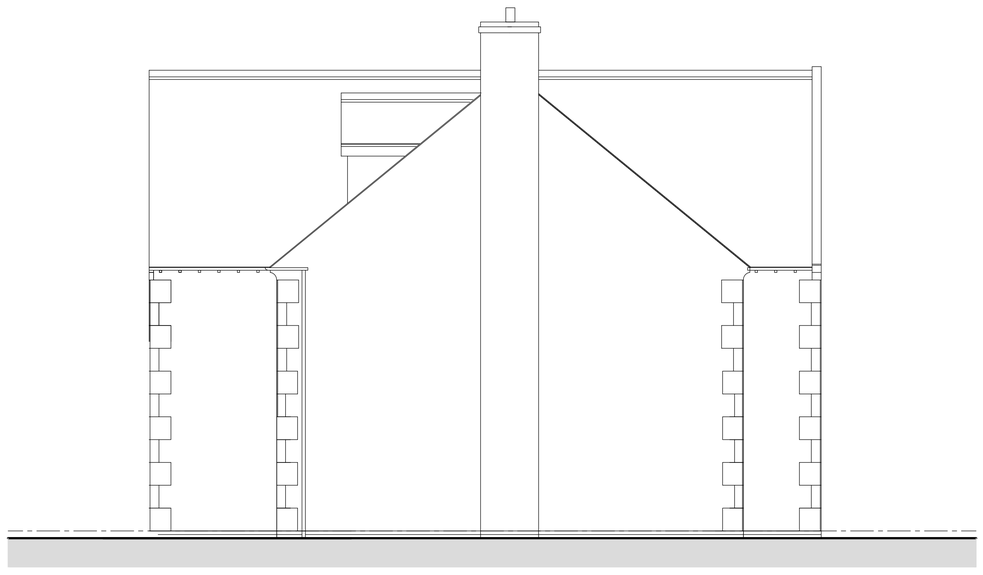

Side Elevation

0 0.5 1 2 3 4 5
Metres at scale 1:50

REV. NO.	DESCRIPTION TO REVISION	REV. BY	DATE

NOTES:

The copyright of this drawing belongs to Paul Hicking Associates and shall not be reproduced without their written consent.
Do not scale from this drawing.

PAUL HICKING ASSOCIATES
ARCHITECTURAL TECHNICIAN AND ECOLOGY

12 Beaurepaire Cresent Belper Derbyshire DE56 1HR
Telephone 01773 827727
Email paul@hicking.plus.com

CLIENT: MR AND MRS SHARPE

PROJECT: THE KEEP
ECCLESBOURNE MEADOWS
DUFFIELD
BELPER

TITLE: ELEVATIONS AS PROPOSED

DATE: 17th FEBRUARY 2021

DRAWING STATUS:	LEVEL:	DATA TYPE:	OTHER DATA AVAILABLE:
PLANNING			

DRAWN BY:	SCALE @ A1:	PROJECT NO.:	DRAWING No.:	REV.
PH	1:50	2045	2045-006	-