
Ordnance Survey, (c) Crown Copyright 2020. All rights reserved. Licence number 100022432

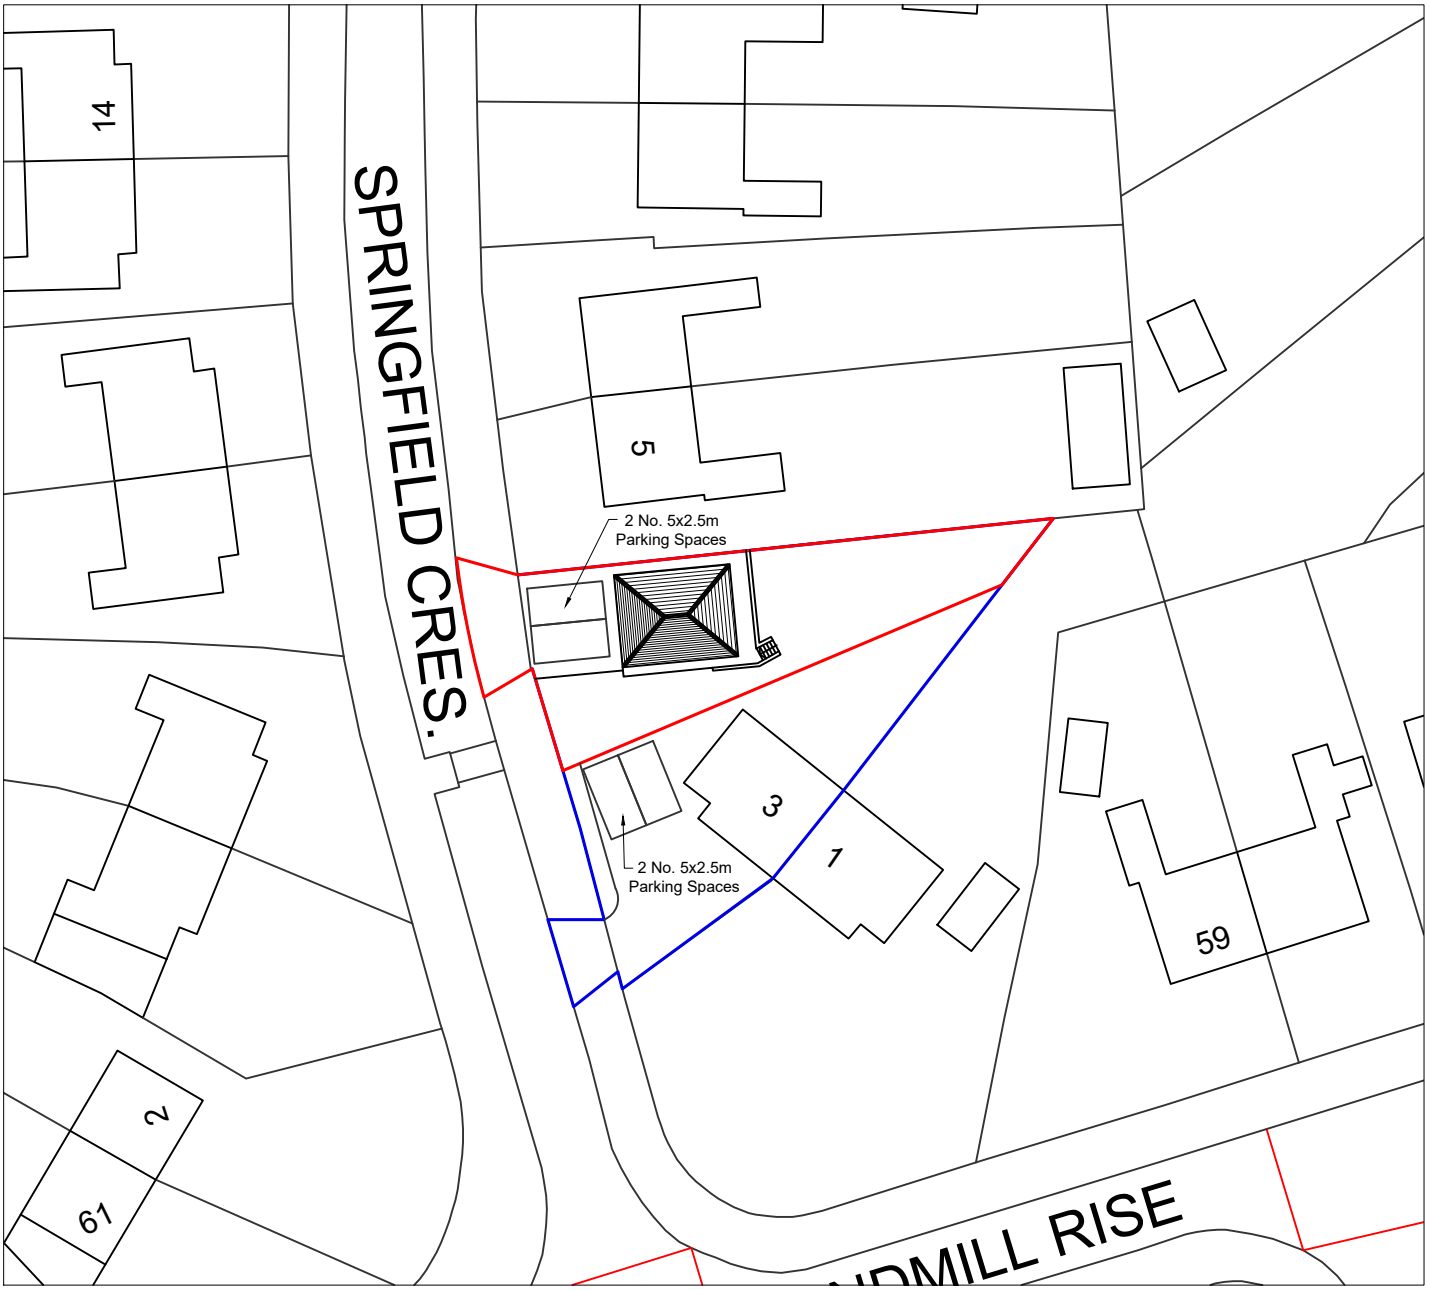

Proposed Block Plan

1:500 10m 20m 30m 40m 50m

Disc.

Project
Proposed new 2 storey C3 dwelling to the land adjacent to
3 Springfield Crescent
Somercotes
ALFRETON
DE55 4LG

Proposed Block Plan

N

Drawn	JAK	Scale	1:500 @ A4
Date	17.02.2021	Status	Planning

drg.no. 50512-2021-JC-03

Rev.	Description	Date

Suite 2a, Anson Court,
Horninglow Street,
Burton on Trent,
Staffordshire
DE14 1NG
tel: 01283 515155
email: info@markreynoldsarchitect.com

mark reynolds architect