

ALL DIMENSIONS TO BE CHECKED ON SITE.

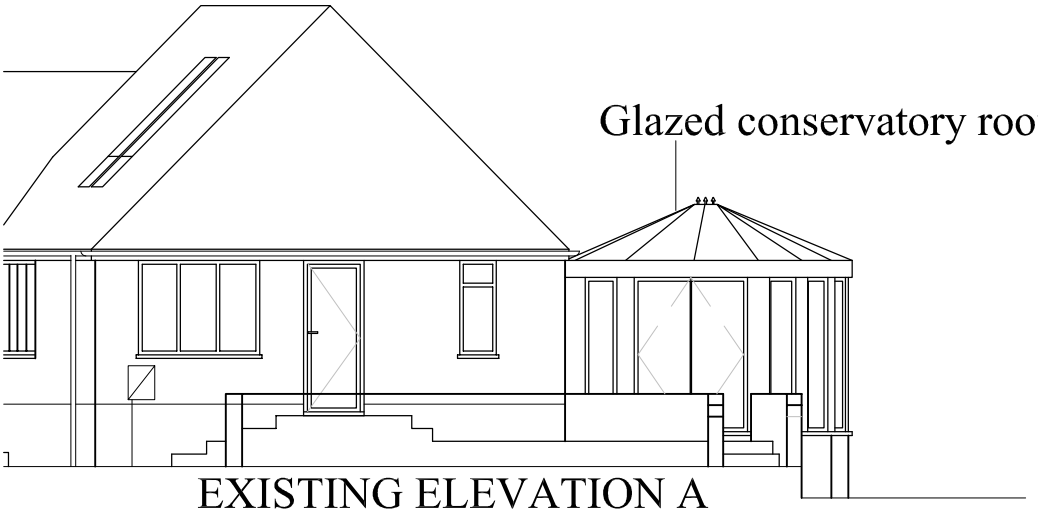


EXISTING ELEVATION A

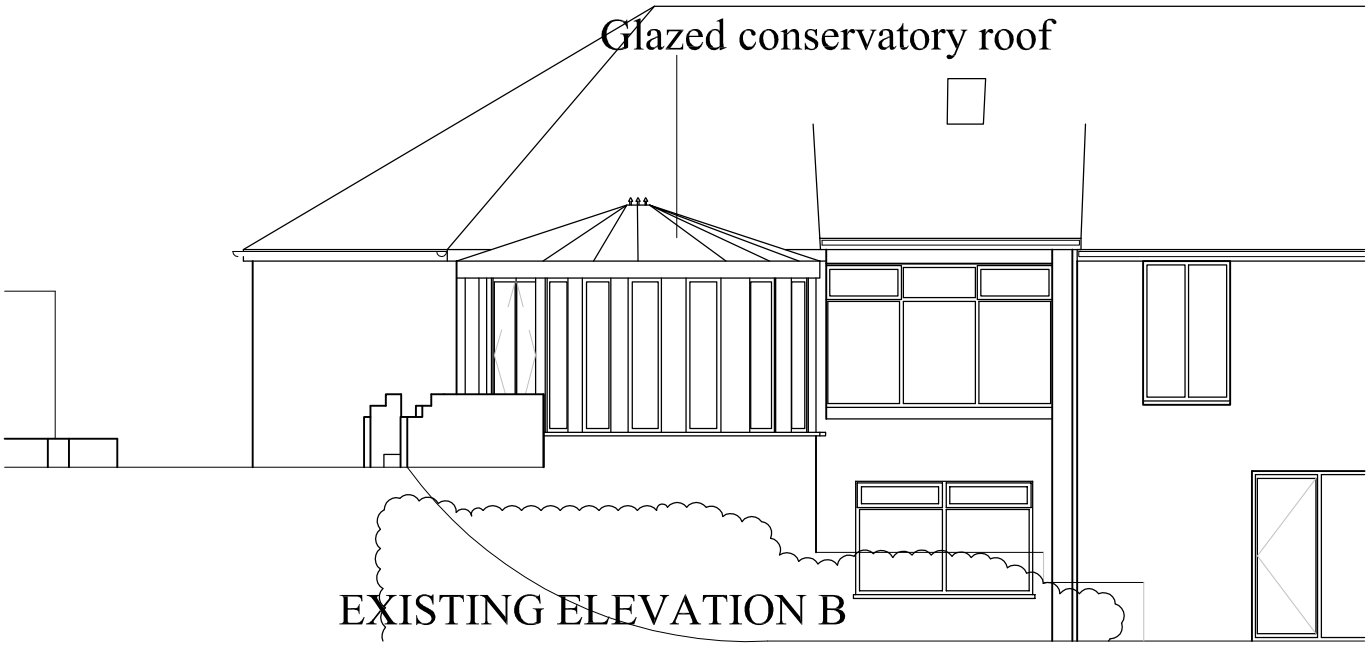


EXISTING ELEVATION B

EXISTING ELEVATION C

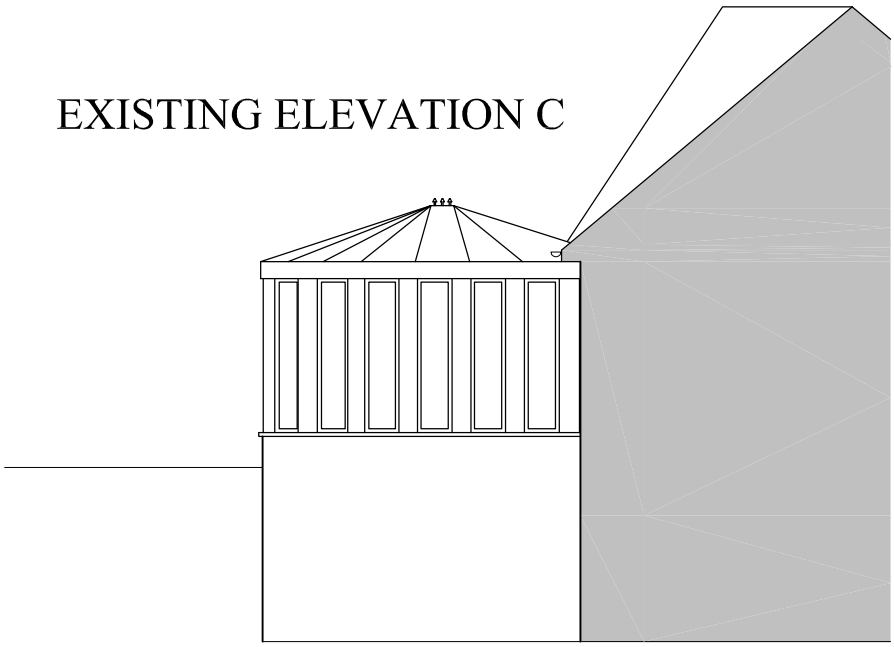

SCALE 1:100

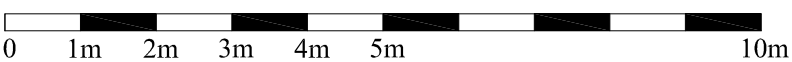

Rev	Description	Date	By

DWG TITLE	EXISTING ELEVS THE THATCH NOTTINGHAM ROAD WOODLINKEN LANGLEY MILL NOTTS, NG16 4HG
Client	MR R DUNN
SCALE	1:100@A4
DATE	FEB '21
DRAWING NO.	THA-06 REV
ISSUE	PLANNING

Copyright 2021