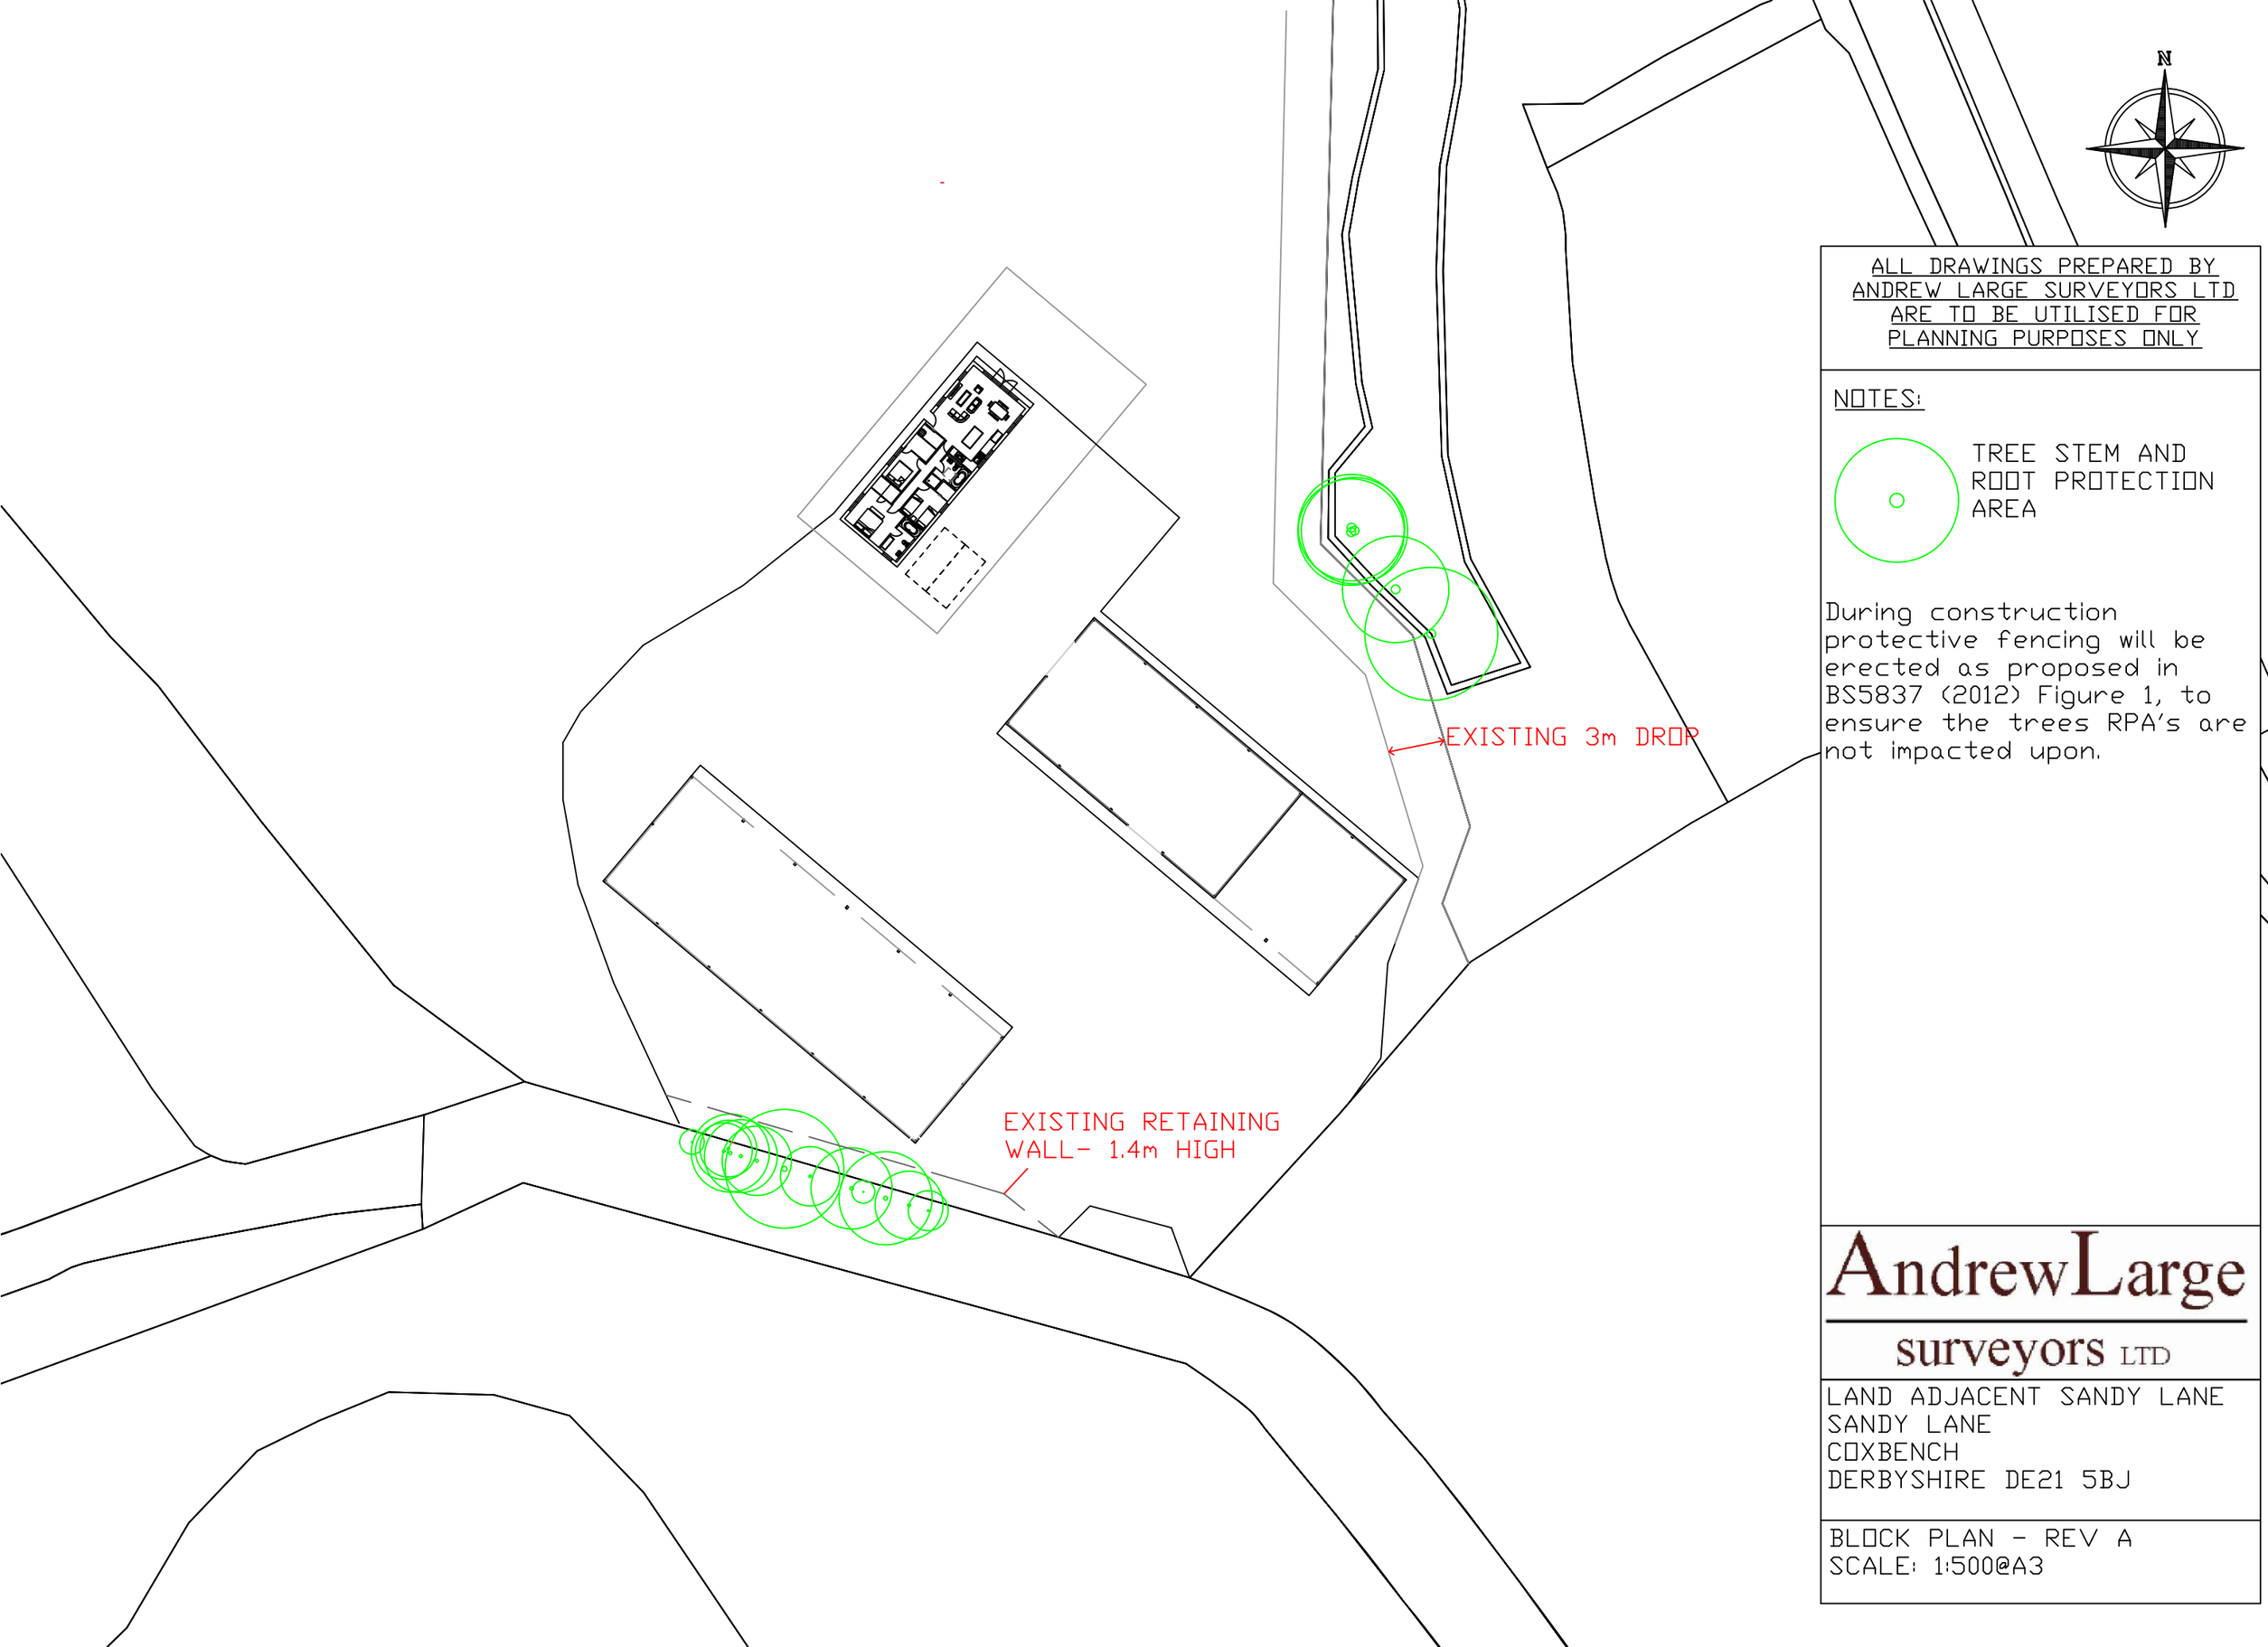


ALL DRAWINGS PREPARED BY
ANDREW LARGE SURVEYORS LTD
ARE TO BE UTILISED FOR
PLANNING PURPOSES ONLY

NOTES:

TREE STEM AND
ROOT PROTECTION
AREA

During construction protective fencing will be erected as proposed in BS5837 (2012) Figure 1, to ensure the trees RPA's are not impacted upon.

AndrewLarge
surveyors LTD

LAND ADJACENT SANDY LANE
SANDY LANE
COXBENCH
DERBYSHIRE DE21 5BJ

BLOCK PLAN - REV A
SCALE: 1:500@A3