# Shepherd hut floor Plan DE562RB




## NORTH SIDE VIEW







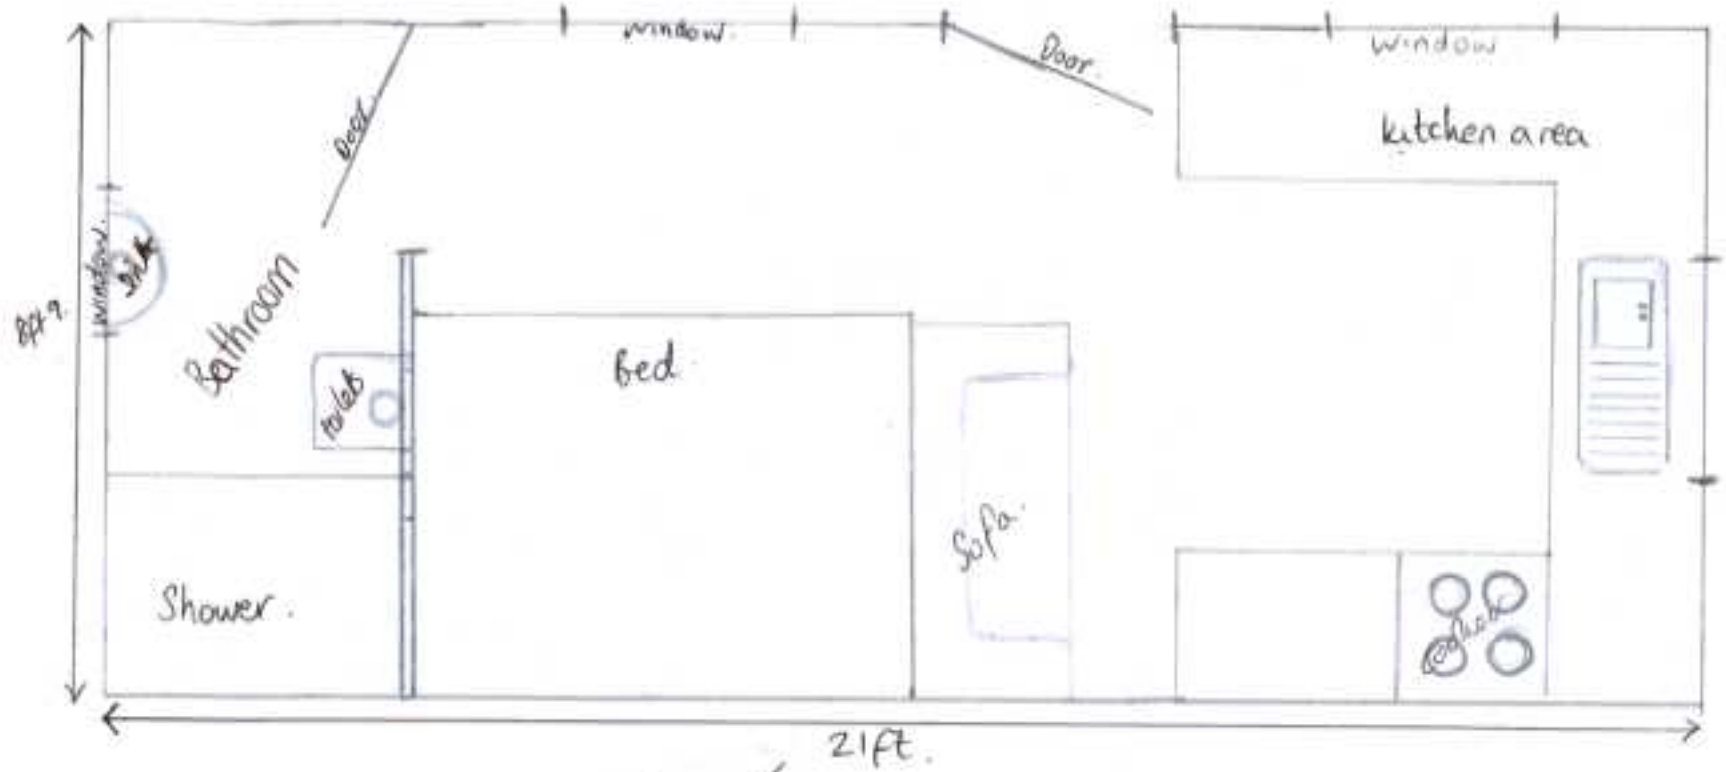


## SOUTH SIDE VIEW

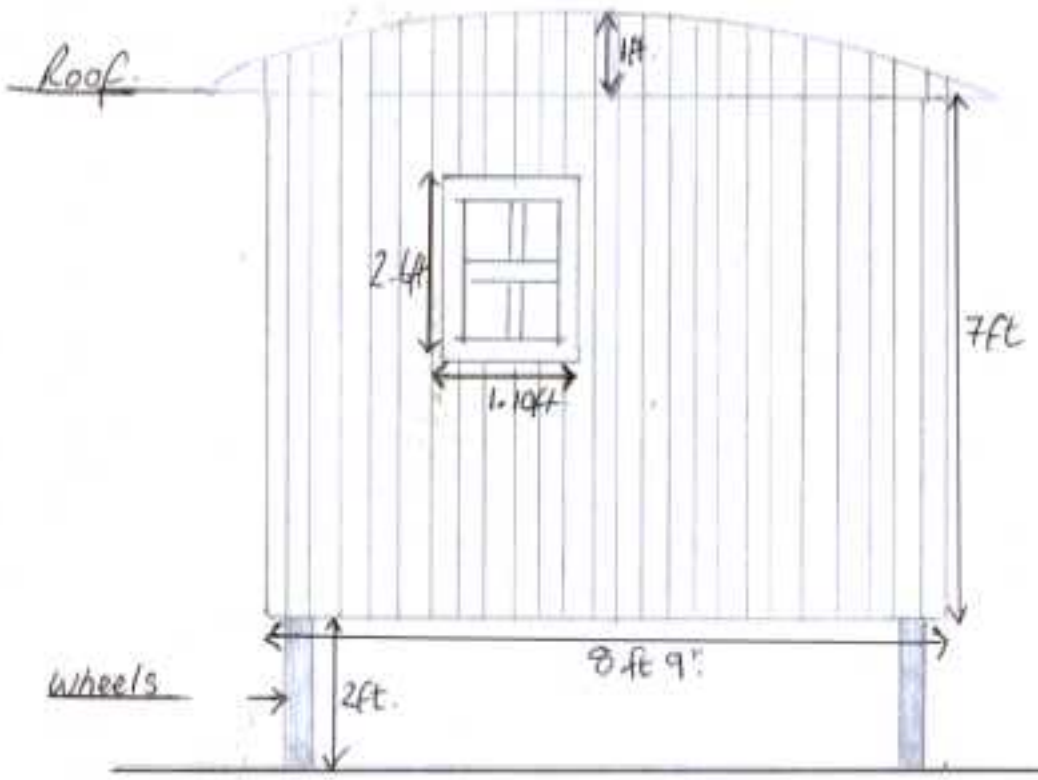


## Location Plan 1:2500

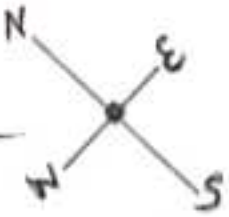FOR PROPOSED SITE FOR A SHEPHERDS HUT AT BLACKSMITHS BARN, ALDERWASLEY.
DE562RB
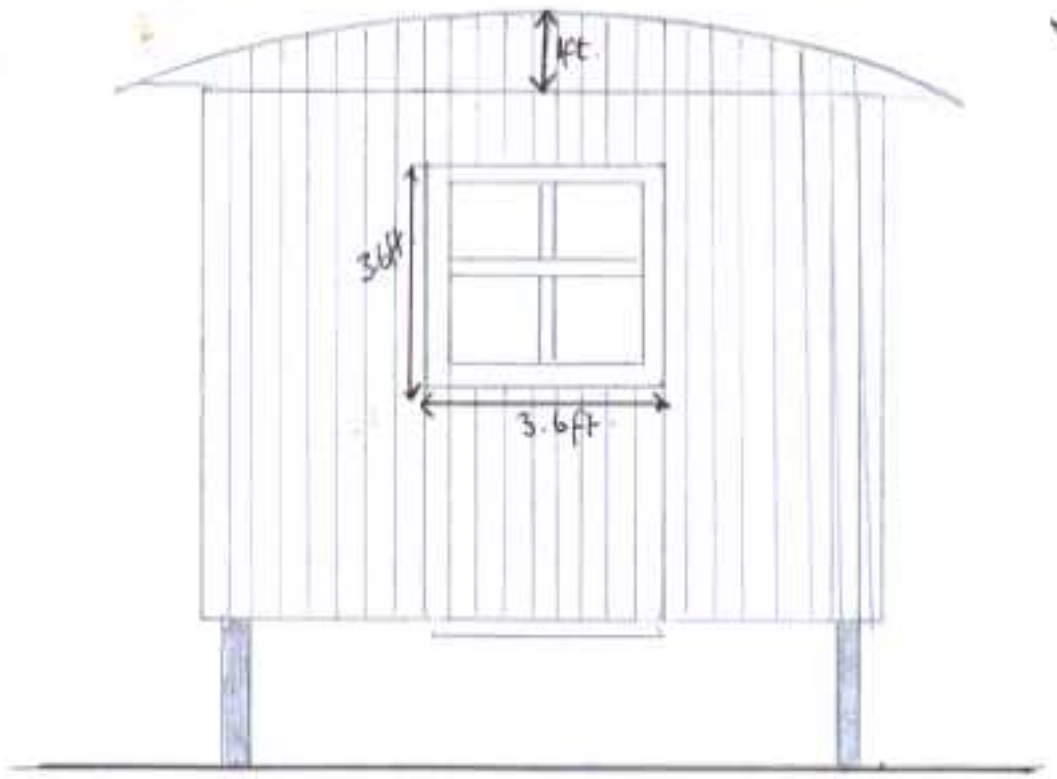
### KEY:-

1. PROPOSED AREA FOR THE SHEPHERDS HUT LOCATION.
2. POSITION OF THE PROPOSED SHEPHERDS HUT.
3. EXISTING LOG CABINS (x3)
4. PASSING PLACE ALONG DRIVE. CABINS ACCESS (EXISTING)
5. SEPTIC TANK ALREADY THERE.