PROPOSED SHEPHERDS HUT AT BLACKSMITHS BARN, ALDERWASLEY. DE562RB

BACK VIEW (~~EAST~~ WEST)

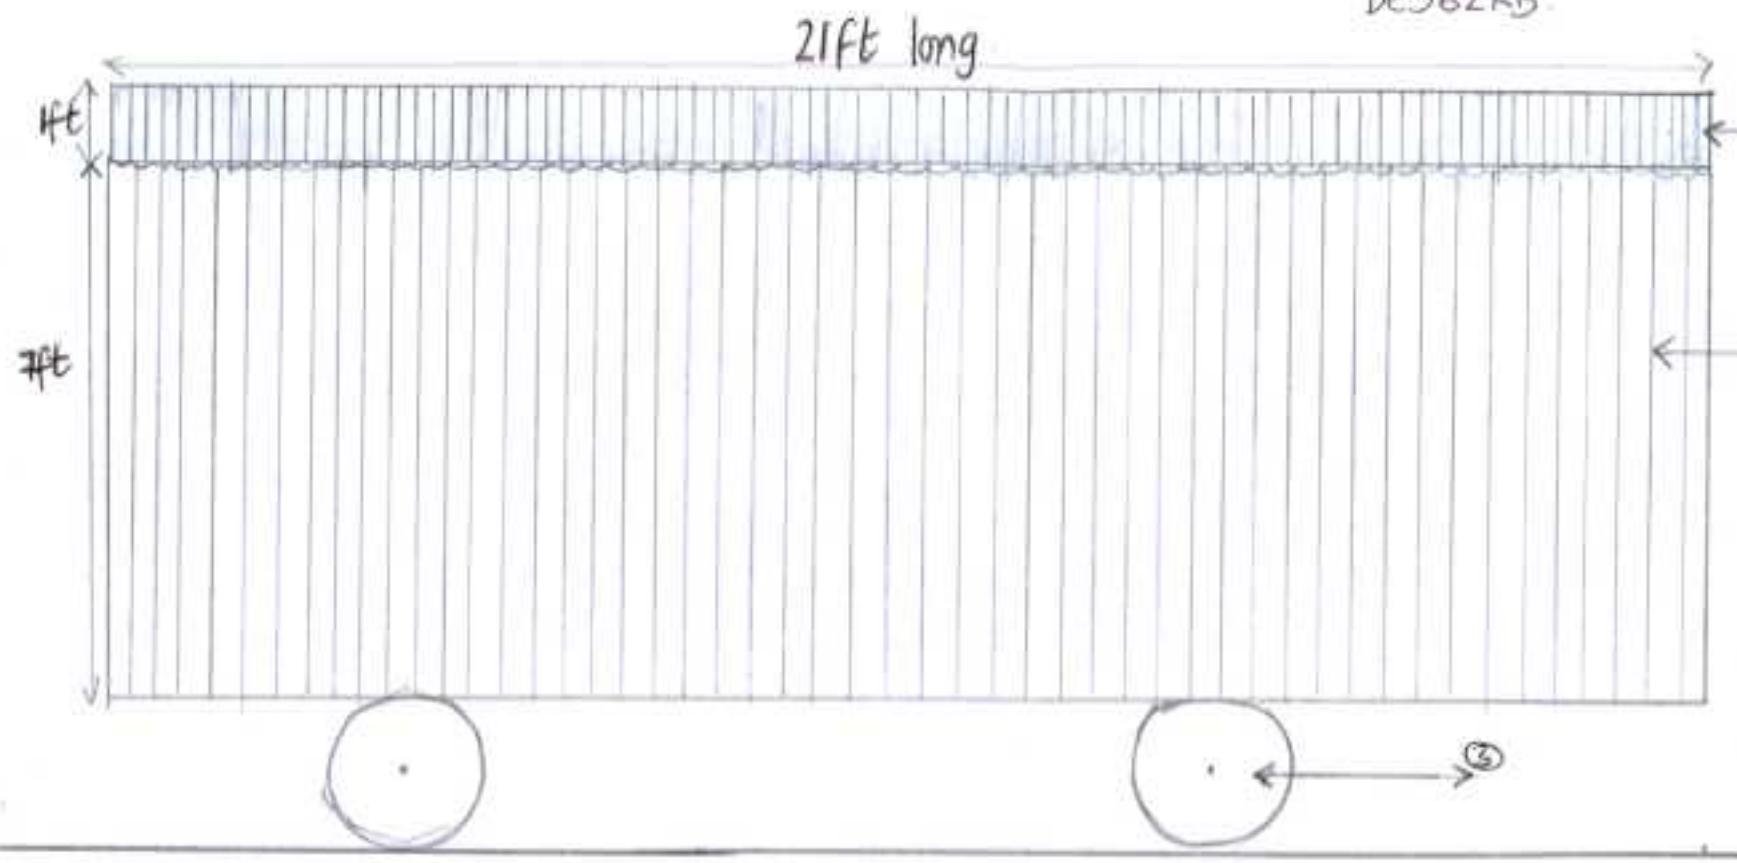

MATERIALS

① BLACK PVC COATED CURVED CORROGATED TIN SHEETS.

② HALF ROUND LOG EFFECT WOOD PLANKS (PINE)

③ STEEL WHEELS

↕ CONCRETE PAD

FRONT VIEW (EAST).

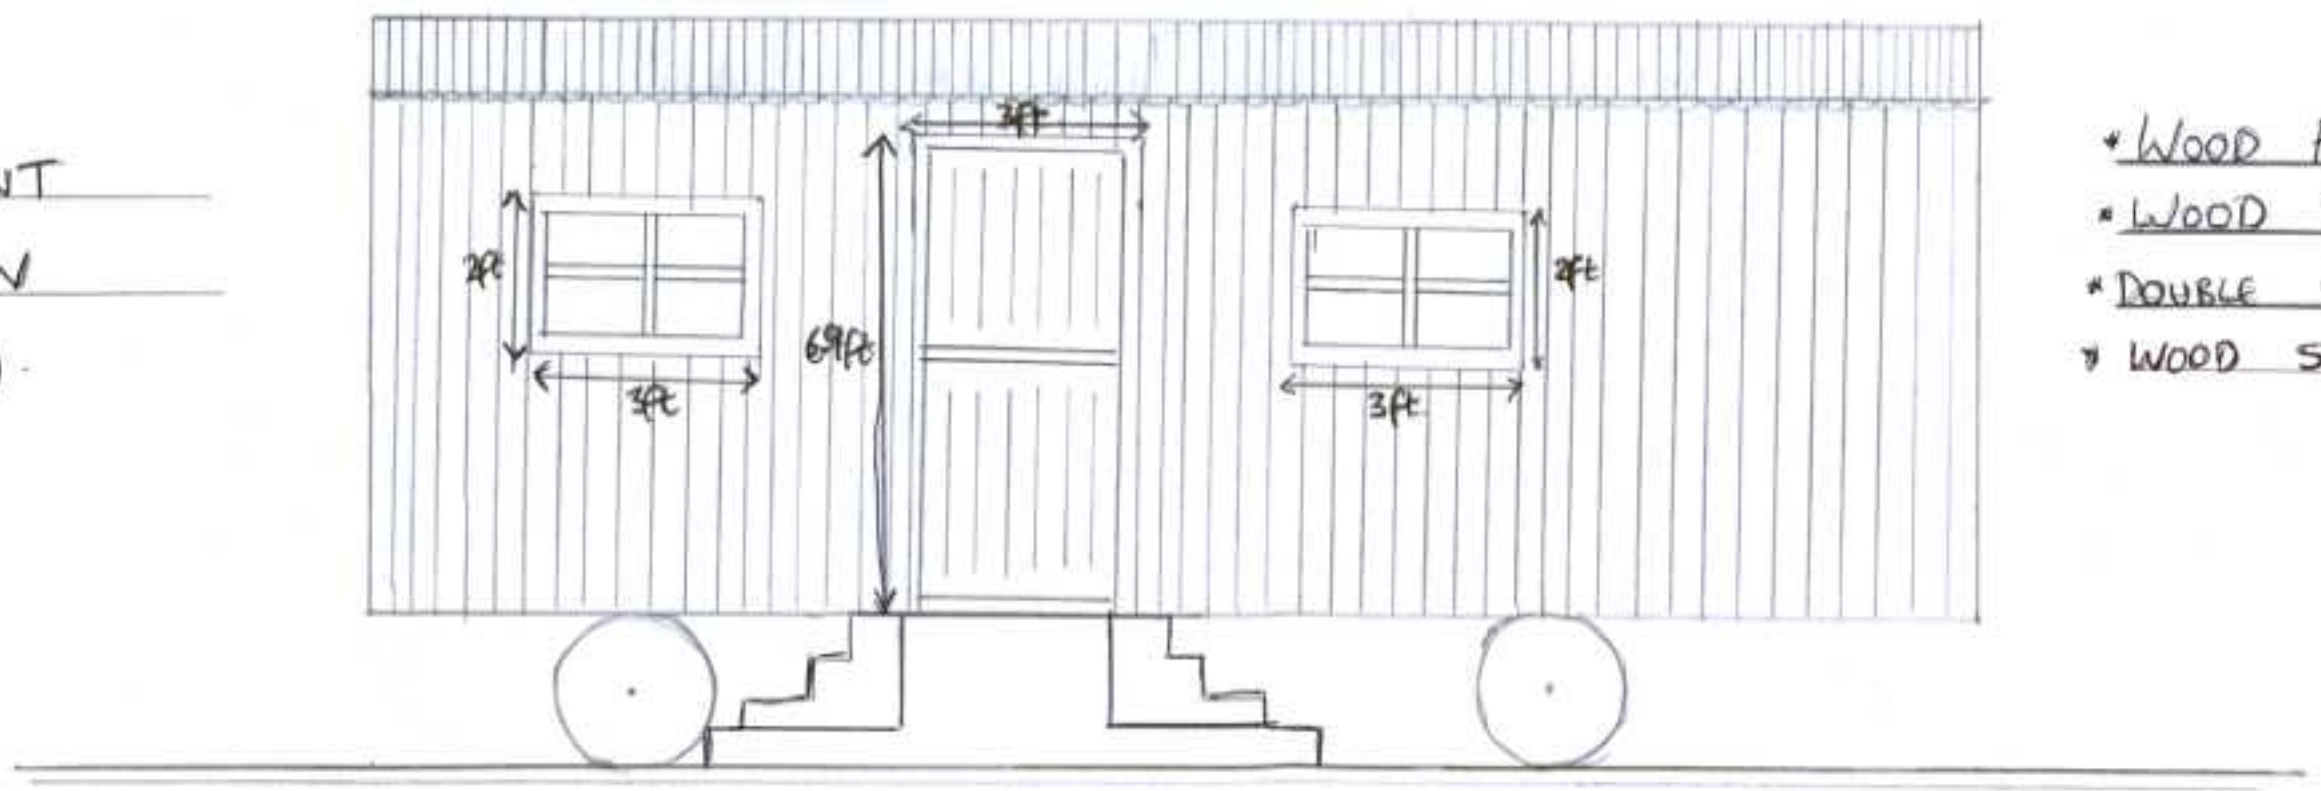

* WOOD FRAMED WINDOWS
* WOOD DOOR (French Grey)
* DOUBLE GLAZED WINDOWS
* WOOD STEPS UP TO THE DOOR.