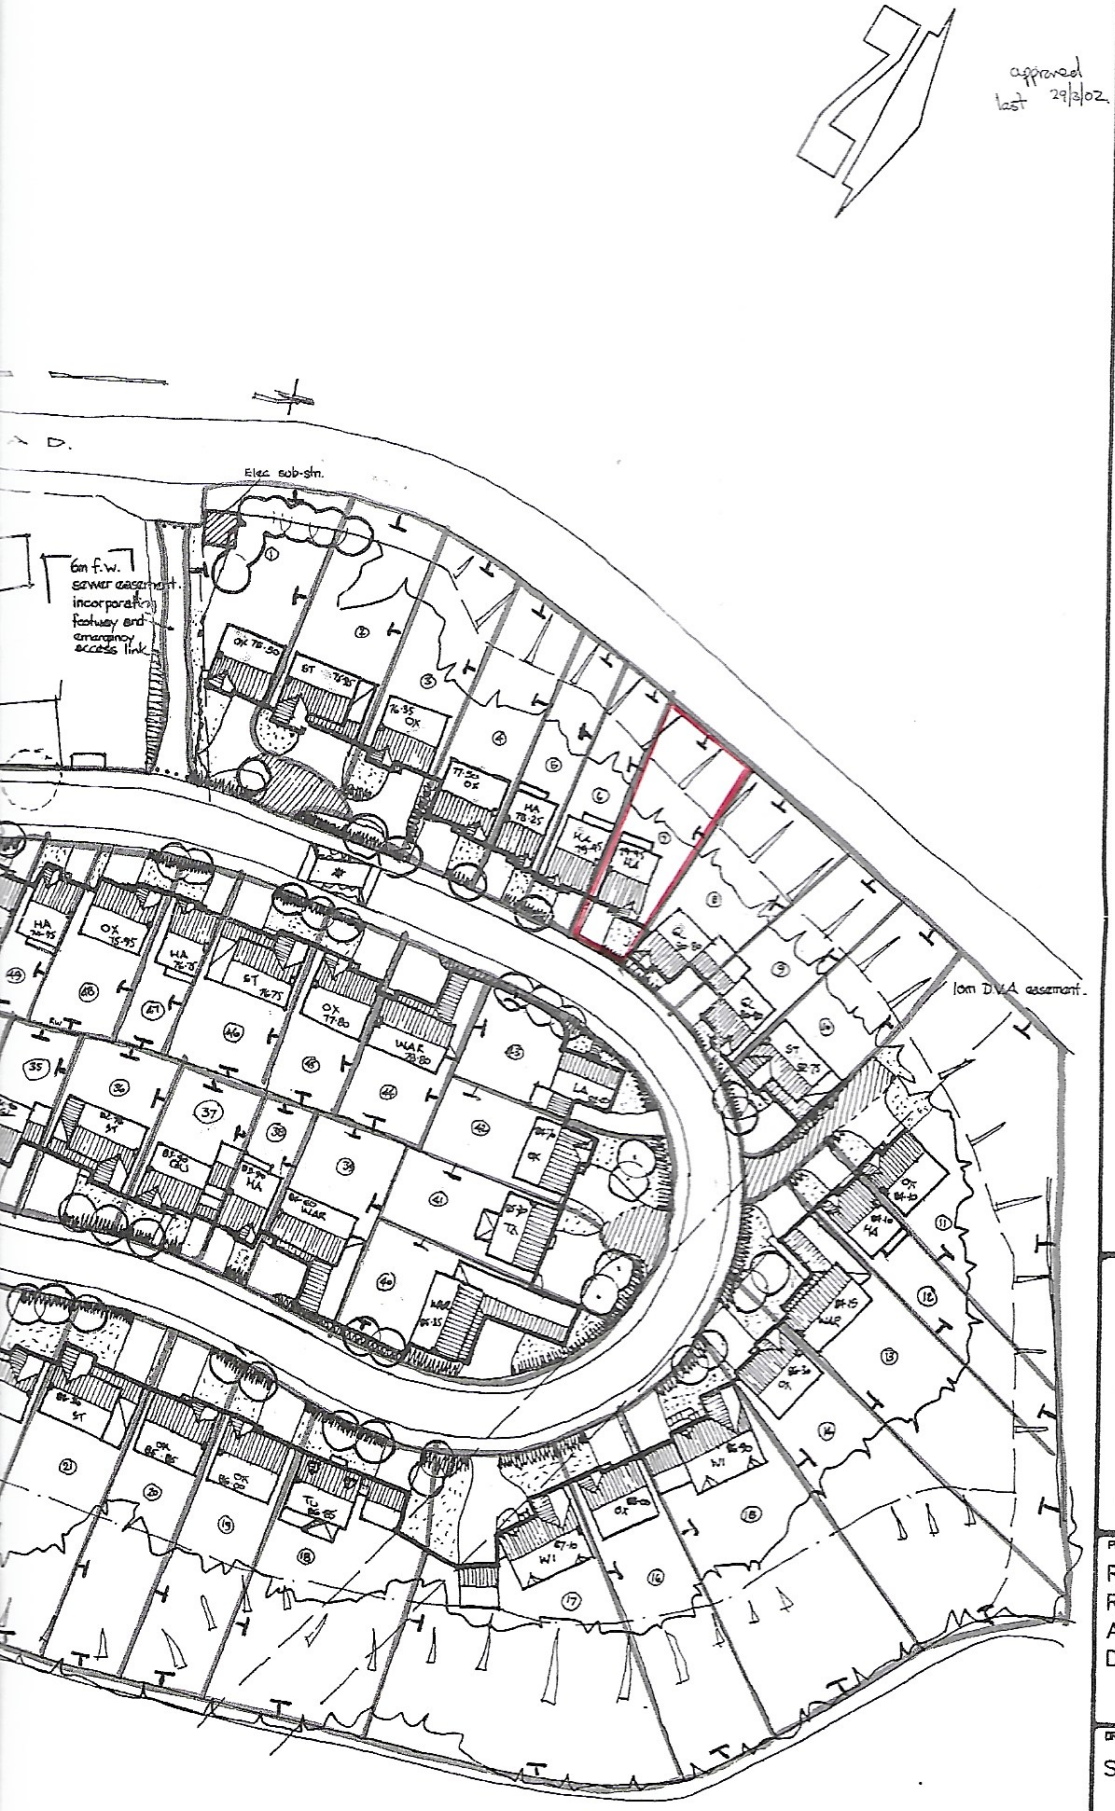

REVISIONS

D.	21.6.00	HIGHWAY LAYOUT REVISED, DRIVES TO PLOTS 5,6,7 & 38 LENGTHED EMERGENCY ACCESS LINK ADDED	
E.	24.7.00	TURNING HEAD ENLARGED, TRAFFIC CALMING TO PLOTS 21/22 OMITTED SUB STATION RELOCATED AND HIGHWAY BOUNDARY CORRECTED	PNH
F	18.10.00	CONSULTED/WASHINGTON NAMES REVISED TO SHOW/WINCHCOMBE	PNH
G	1.3.01	Plots 29 & 52 revised, plot 53 omitted due to retaining walls and sewer easement	PNH
H	15.3.01	Plots 29,30 Revised + Plot 53 regained.	PNH

THIS DRAWING DOES NOT FORM PART OF ANY CONTRACT OR CONSTITUTE AN OFFER

PROWTING HOMES

Brunel Drive,
James Brindley Way,
Stretton, Burton on Trent,
Staffs, DE13 0BY.
Tel: (01283) 507610
Fax: (01283) 507611

PROJECT

RESIDENTIAL DEVELOPMENT
RIPLEY ROAD
AMBERGATE
DERBYSHIRE

DRAWING

SCHEME PROPOSALS

SCALE	DATE
1:500	APRIL 2000
DRAWN	CHECKED
pnh	

DRAWING NUMBER

DOES NOT FORM PART OF ANY CONTRACT OR CONSTITUTE AN OFFER