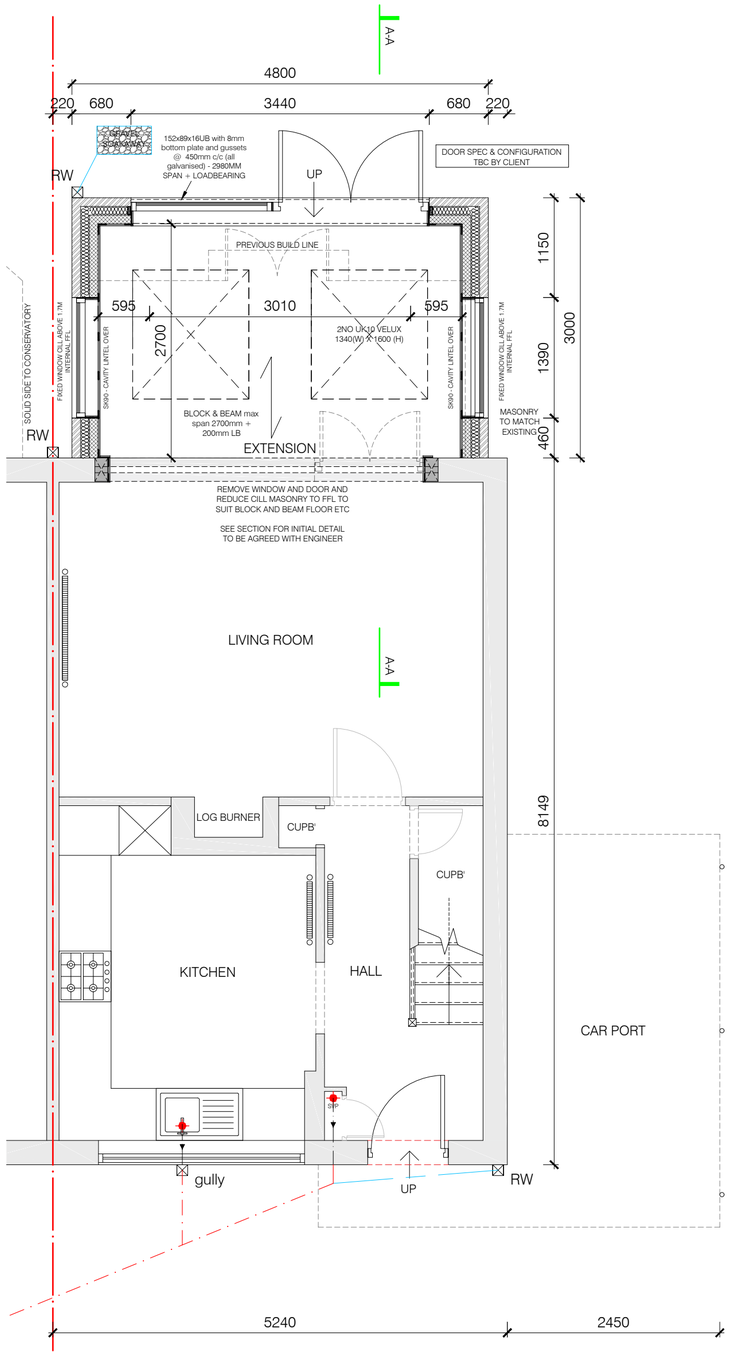

PROPOSED GROUND FLOOR PLAN

1:50

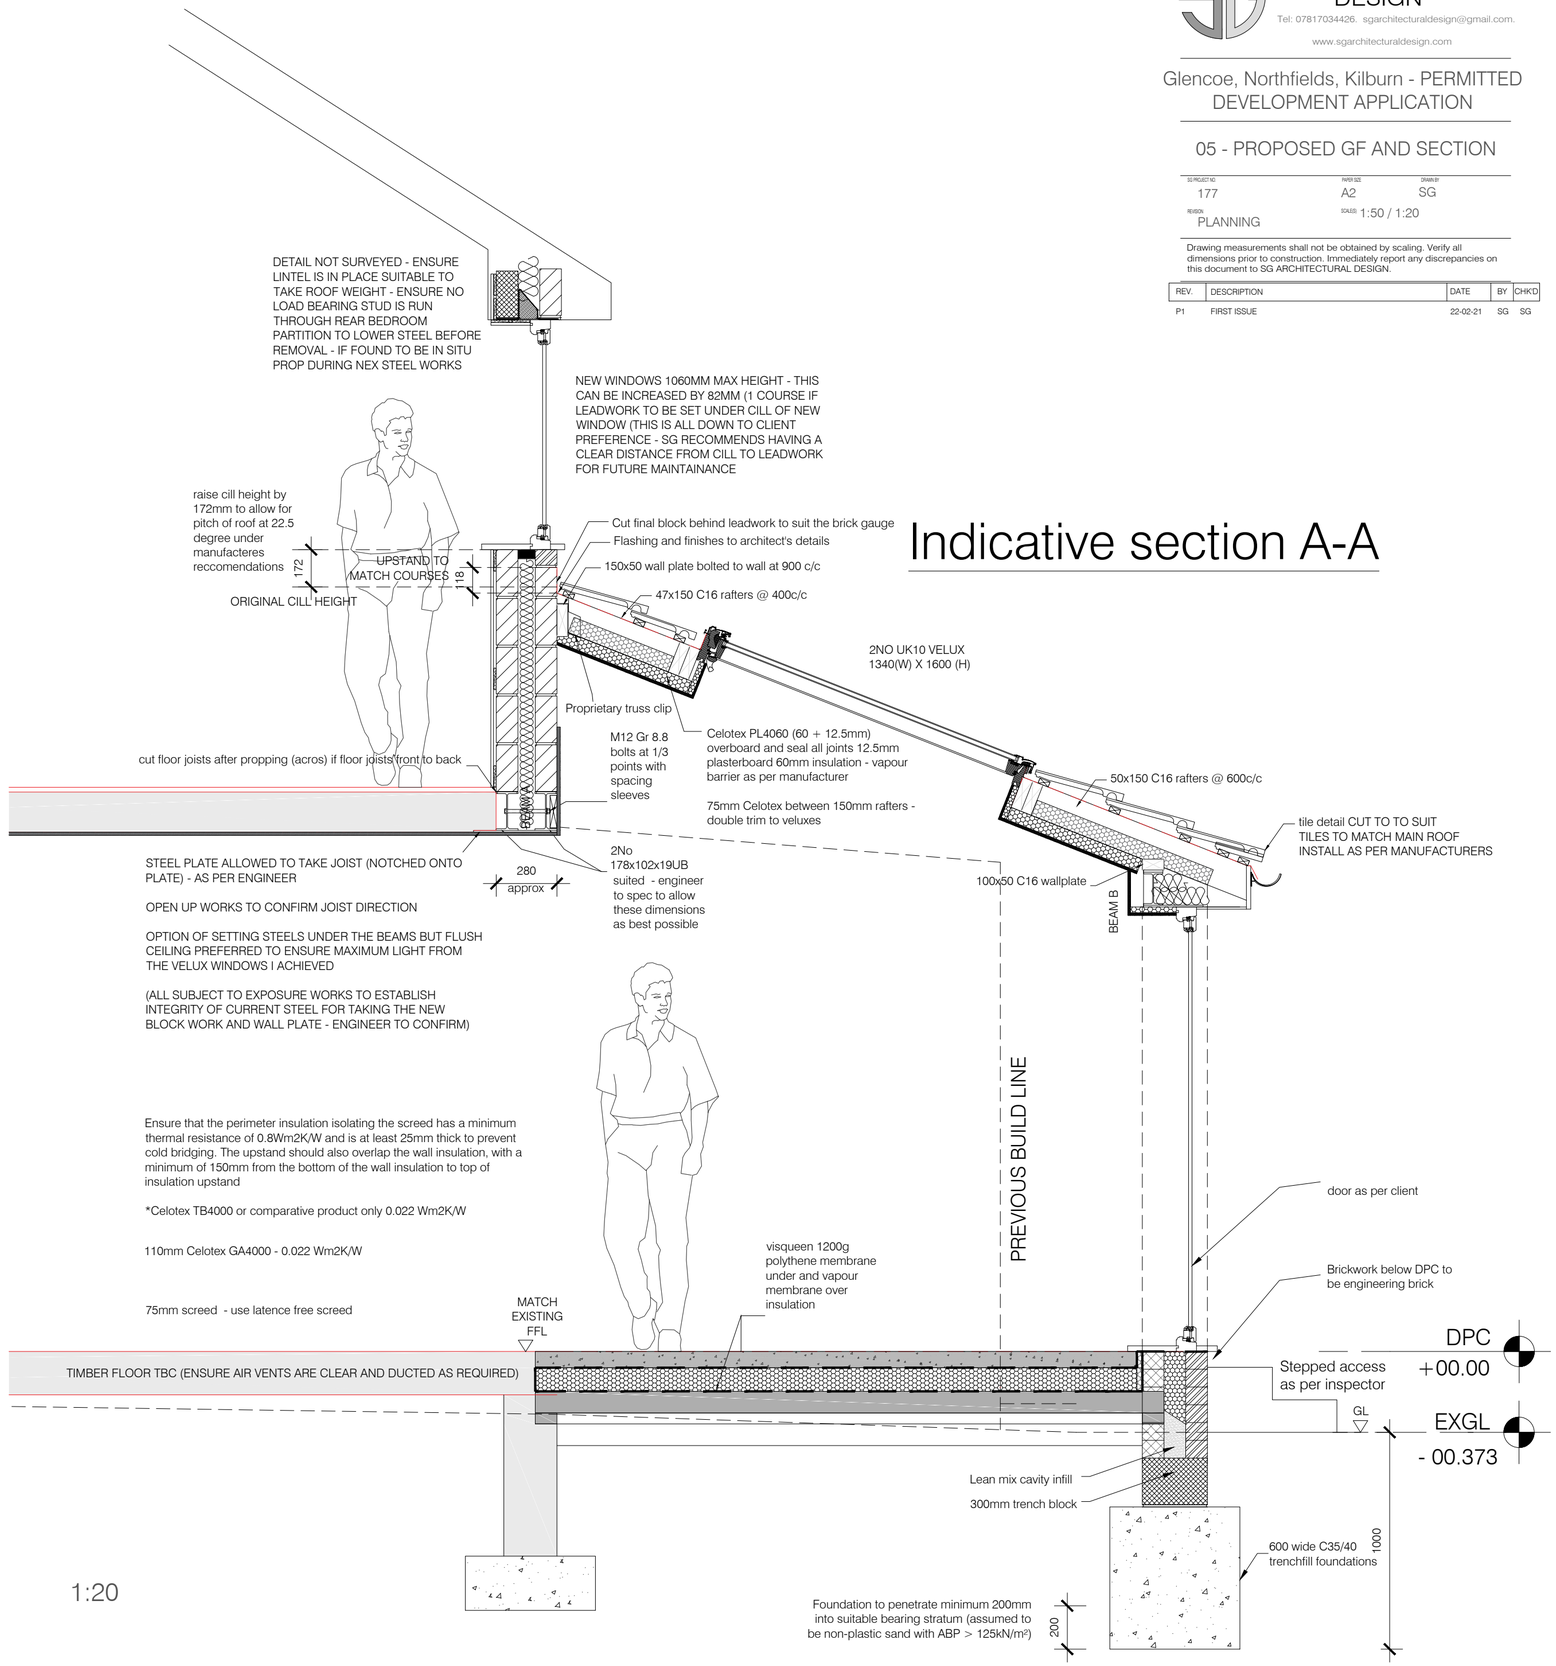

Indicative section A-A

1:20

S.G ARCHITECTURAL DESIGN
Tel: 07817034426. sgarchitecturaldesign@gmail.com.
www.sgarchitecturaldesign.com

Glencoe, Northfields, Kilburn - PERMITTED DEVELOPMENT APPLICATION

05 - PROPOSED GF AND SECTION

SG PROJECT NO.	PAPER SIZE	DRAWN BY
177	A2	SG

REVISION: PLANNING

SCALES: 1:50 / 1:20

Drawing measurements shall not be obtained by scaling. Verify all dimensions prior to construction. Immediately report any discrepancies on this document to SG ARCHITECTURAL DESIGN.

REV.	DESCRIPTION	DATE	BY	CHKD
P1	FIRST ISSUE	22-02-21	SG	SG