

Copyright of this drawing is vested in Lang Architecture and must not be copied without consent.

The drawings and specifications are prepared for Planning submission only.
Only figured dimensions are to be taken from this drawing.
All dimensions are in millimeters unless noted otherwise.

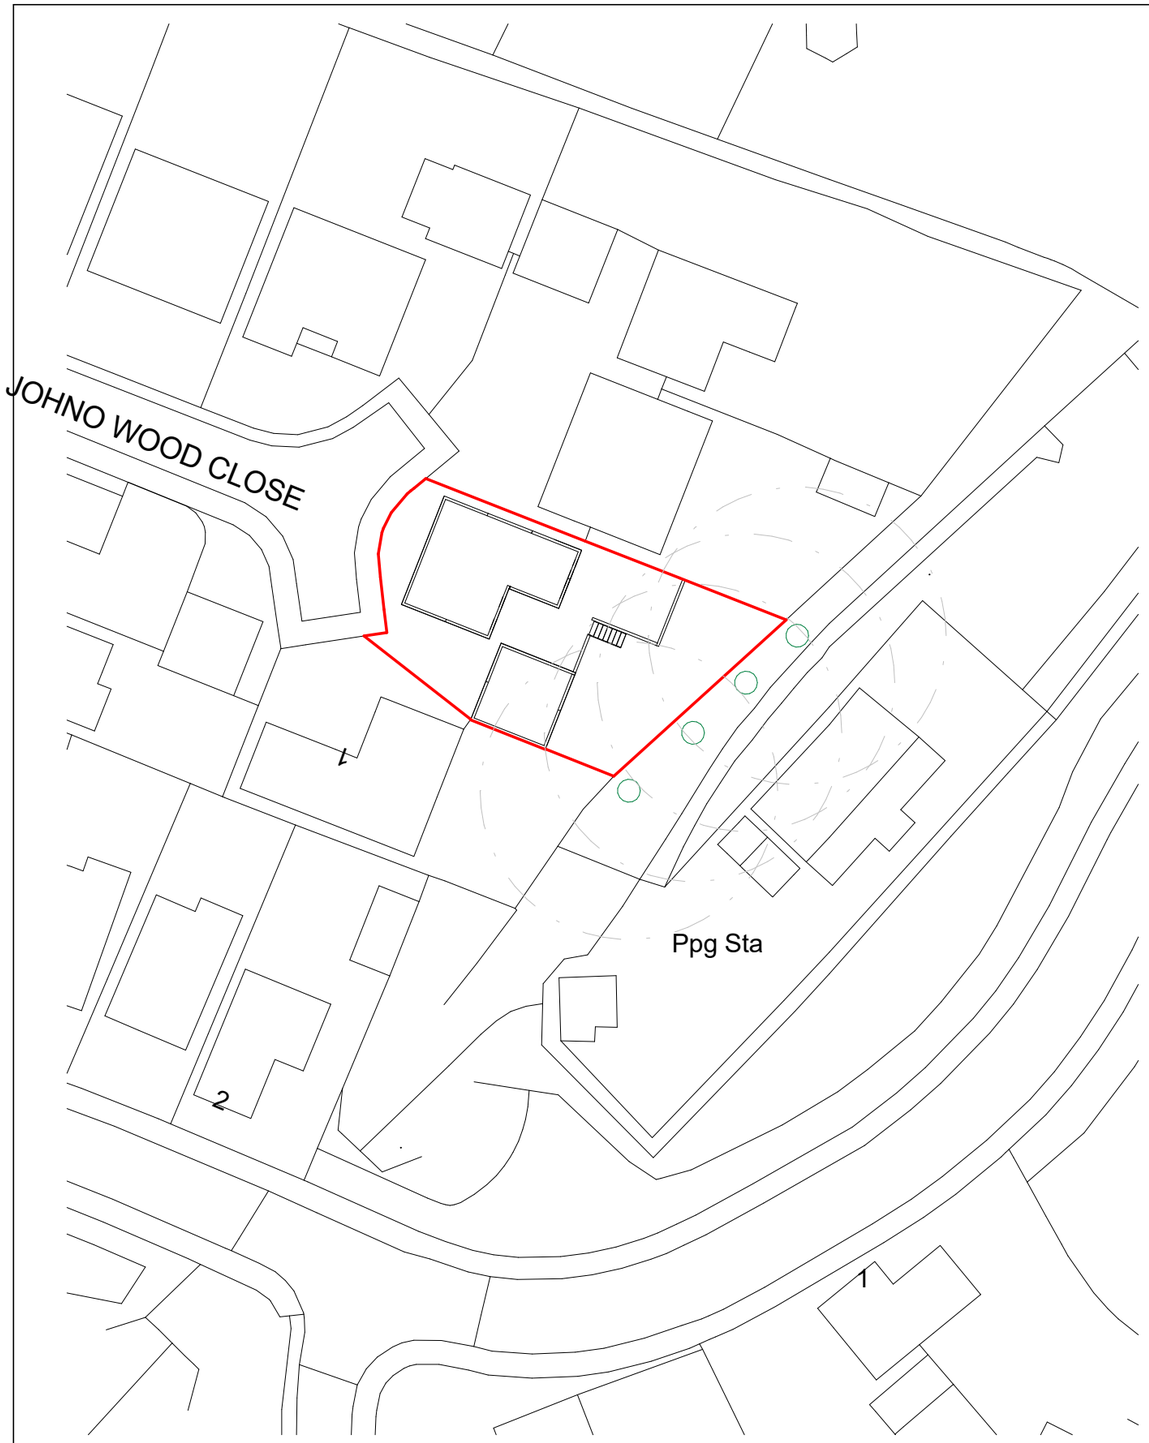

Existing Site Plan
1 : 500

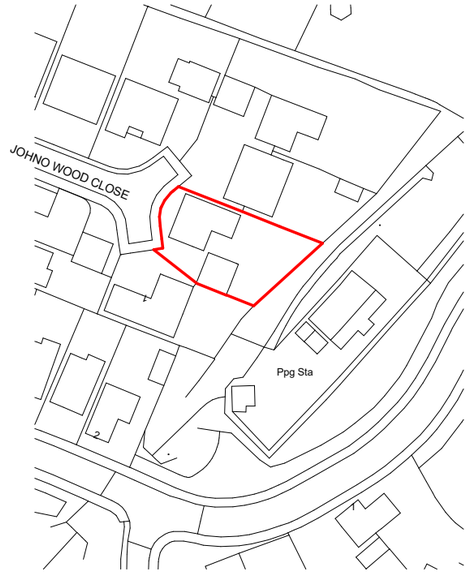

Ordnance Survey, (c) Crown Copyright 2021. All rights reserved. Licence number 100022432

Location Plan
1 : 1250

Ordnance Survey, (c) Crown Copyright 2021. All rights reserved. Licence number 100022432

DRAFT

No.	Description	Date

LANG ARCHITECTURE
07921842074 info@langarchitecture.co.uk

PROJECT
2 Johno Wood Close DE55 7QN

SHEET
Existing Site and Location Plan

CLIENT
Sean and Lisa Smith

Date	Project number	Scale (@ A3)
080221	050	As indicated

Drawn by	DRAWING NUMBER	REV
CL	LA-XP-0001	

Checked by
CL

22/02/2021 13:21:06