
The copyright of this drawing is vested with Corstorphine + Wright Ltd and must not be copied or reproduced without the consent of the company.

Figured dimensions only to be taken from this drawing. DO NOT SCALE. All contractors must visit the site and be responsible for checking all setting out dimensions and notifying the architect of any discrepancies prior to any manufacture or construction work.

NOTES:

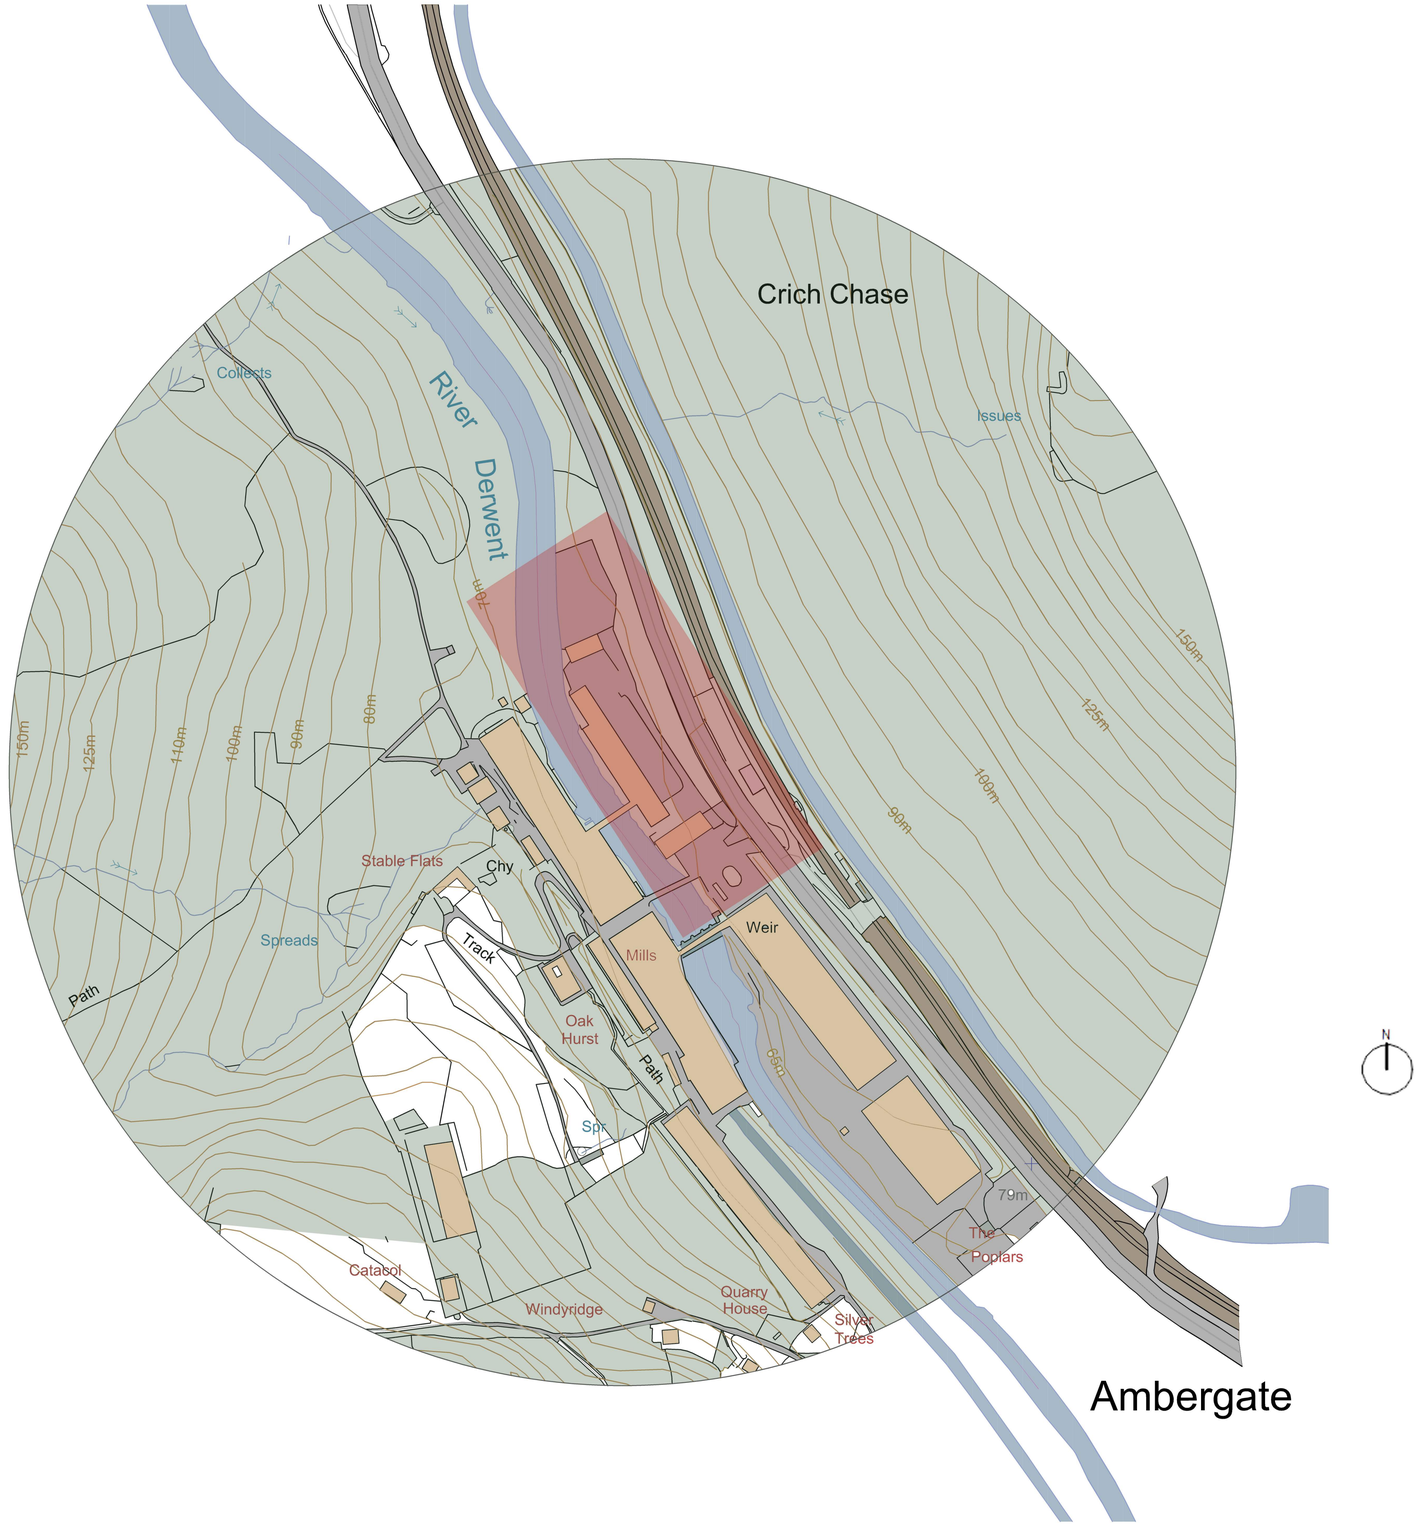

1 EXISTING SITE - GENERAL AREA
1:2500

REV	DATE	NOTES	CHK

PLANNING

Client
THE GREAT BRITISH CAR JOURNEY LTD

Project
AMBERGATE MOTOR HERITAGE CENTRE

Drawing Title
SITE - GENERAL AREA

Drawn	Checked	Paper Size	Scale	Date
LS	RE	A1	1:2500	20/02/19

Project No.	Drawing No.	Revision
18642	0201	00

CORSTORPHINE + WRIGHT ARCHITECTS
London
Warwick
Birmingham
Manchester
Leeds
Newcastle
Glasgow
Canterbury
Dublin

The Stables Paradise Wharf Ducie Street Manchester M1 2JN
Tel. 0161 272 8100 www.corstorphine-wright.com